

APPENDIX B REF CONCEPT DESIGN PLANS (AECOM)

ISO A1 594mm x 841mm

Approved:

Checked:

Designer: JC

Project Management Initials:

Last saved by: BEVESC5(2017-10-09) Last Plotted: 2017-10-09
Filename: P:\603\60300384\5_CAD\02-SHEETS\AECOM\PHASE 02\PACKAGE 06\60300384-SHT-02-06-G-0001.DWG



GREEN SQUARE TOWN CENTRE EIPD

PACKAGE 06

GREEN SQUARE TO ASHMORE CONNECTOR

CONCEPT DESIGN ISSUE

GENERAL PLANS

60300384-SHT-02-06-G-0001	PACKAGE 06 COVER SHEET & DRAWING LIST
60300384-SHT-02-06-G-0021	PACKAGE 06 LOT AREA PLAN
60300384-SHT-02-06-G-0101	GENERAL ARRANGEMENT PLAN

PUBLIC DOMAIN PLANS

60300384-SHT-02-06-G-0121	PACKAGE 06 PUBLIC DOMAIN PLAN
60300384-SHT-02-06-G-0122	PACKAGE 06 PUBLIC DOMAIN PLAN
60300384-SHT-02-06-G-0123	PACKAGE 06 PUBLIC DOMAIN PLAN
60300384-SHT-02-06-G-0141	PACKAGE 06 TYPICAL SITE SECTIONS
60300384-SHT-02-06-G-0142	PACKAGE 06 TYPICAL SITE SECTIONS

LINES AND SIGNS PLANS

60300384-SHT-02-06-G-0351	PACKAGE 06 SIGNS AND LINES PLAN
60300384-SHT-02-06-G-0352	PACKAGE 06 SIGNS AND LINES PLAN
60300384-SHT-02-06-G-0353	PACKAGE 06 SIGNS AND LINES PLAN

ROAD PLANS

60300384-SHT-02-06-G-0401	PACKAGE 06 ROAD CONTROL STRING PLAN
60300384-SHT-02-06-G-0402	PACKAGE 06 ROAD CONTROL STRING PLAN
60300384-SHT-02-06-G-0403	PACKAGE 06 ROAD CONTROL STRING PLAN
60300384-SHT-02-06-G-0421	PACKAGE 06 ROAD LONG SECTIONS
60300384-SHT-02-06-G-0422	PACKAGE 06 ROAD LONG SECTIONS
60300384-SHT-02-06-G-0423	PACKAGE 06 ROAD LONG SECTIONS
60300384-SHT-02-06-G-0424	PACKAGE 06 ROAD LONG SECTIONS
60300384-SHT-02-06-G-0441	PACKAGE 06 ROAD CROSS SECTIONS
60300384-SHT-02-06-G-0442	PACKAGE 06 ROAD CROSS SECTIONS
60300384-SHT-02-06-G-0443	PACKAGE 06 ROAD CROSS SECTIONS
60300384-SHT-02-06-G-0444	PACKAGE 06 ROAD CROSS SECTIONS
60300384-SHT-02-06-G-0445	PACKAGE 06 ROAD CROSS SECTIONS
60300384-SHT-02-06-G-0446	PACKAGE 06 ROAD CROSS SECTIONS
60300384-SHT-02-06-G-0447	PACKAGE 06 ROAD CROSS SECTIONS
60300384-SHT-02-06-G-0448	PACKAGE 06 ROAD CROSS SECTIONS
60300384-SHT-02-06-G-0449	PACKAGE 06 ROAD CROSS SECTIONS
60300384-SHT-02-06-G-0450	PACKAGE 06 ROAD CROSS SECTIONS
60300384-SHT-02-06-G-0451	PACKAGE 06 ROAD CROSS SECTIONS
60300384-SHT-02-06-G-0452	PACKAGE 06 ROAD CROSS SECTIONS
60300384-SHT-02-06-G-0453	PACKAGE 06 ROAD CROSS SECTIONS

DRAINAGE PLANS

60300384-SHT-02-06-G-0701	PACKAGE 06 DRAINAGE PLAN
60300384-SHT-02-06-G-0702	PACKAGE 06 DRAINAGE PLAN
60300384-SHT-02-06-G-0703	PACKAGE 06 DRAINAGE PLAN
60300384-SHT-02-06-G-0703	PACKAGE 06 DRAINAGE CATCHMENT PLAN
60300384-SHT-02-06-G-0731	PACKAGE 06 DRAINAGE LONG SECTIONS
60300384-SHT-02-06-G-0732	PACKAGE 06 DRAINAGE LONG SECTIONS
60300384-SHT-02-06-G-0733	PACKAGE 06 DRAINAGE LONG SECTIONS
60300384-SHT-02-06-G-0734	PACKAGE 06 DRAINAGE LONG SECTIONS
60300384-SHT-02-06-G-0735	PACKAGE 06 DRAINAGE LONG SECTIONS
60300384-SHT-02-06-G-0736	PACKAGE 06 DRAINAGE LONG SECTIONS
60300384-SHT-02-06-G-0737	PACKAGE 06 DRAINAGE LONG SECTIONS

VEHICLE TRACKING PLANS

60300384-SHT-02-06-G-0901	PACKAGE 06 VEHICLE TRACKING PLAN
---------------------------	----------------------------------



PROJECT

GREEN SQUARE
TO ASHMORE
CONNECTOR

CLIENT



CONSULTANT

AECOM Australia Pty Ltd
Level 21, 420 George Street, Sydney, NSW 2000
PO Box Q410, QVB PO, Sydney, NSW, 1230
+61 2 8934 0000 tel +61 2 8934 0001 fax
www.aecom.com

SCALE BAR

ISSUE/REVISION

01	09.10.17	CONCEPT DESIGN
I/R	DATE	DESCRIPTION

KEY PLAN

PROJECT NUMBER

60300384

SHEET TITLE

PACKAGE 6
COVER SHEET AND
DRAWING LIST


SHEET NUMBER

60300384-SHT-02-06-G-0001

REV

01

ISO A1 594mm x 841mm
Approved:
Checked:
Designer: JC
Project Management Initials:
Last saved by: BEYESCS(2017-10-09) Last Plotted: 2017-10-09
Filename: P:\603\60300384\5 CAD\02 SHEETS\AECOM\PHASE 02\PACKAGE 06\60300384-SHT-02-06-G-0021.DWG

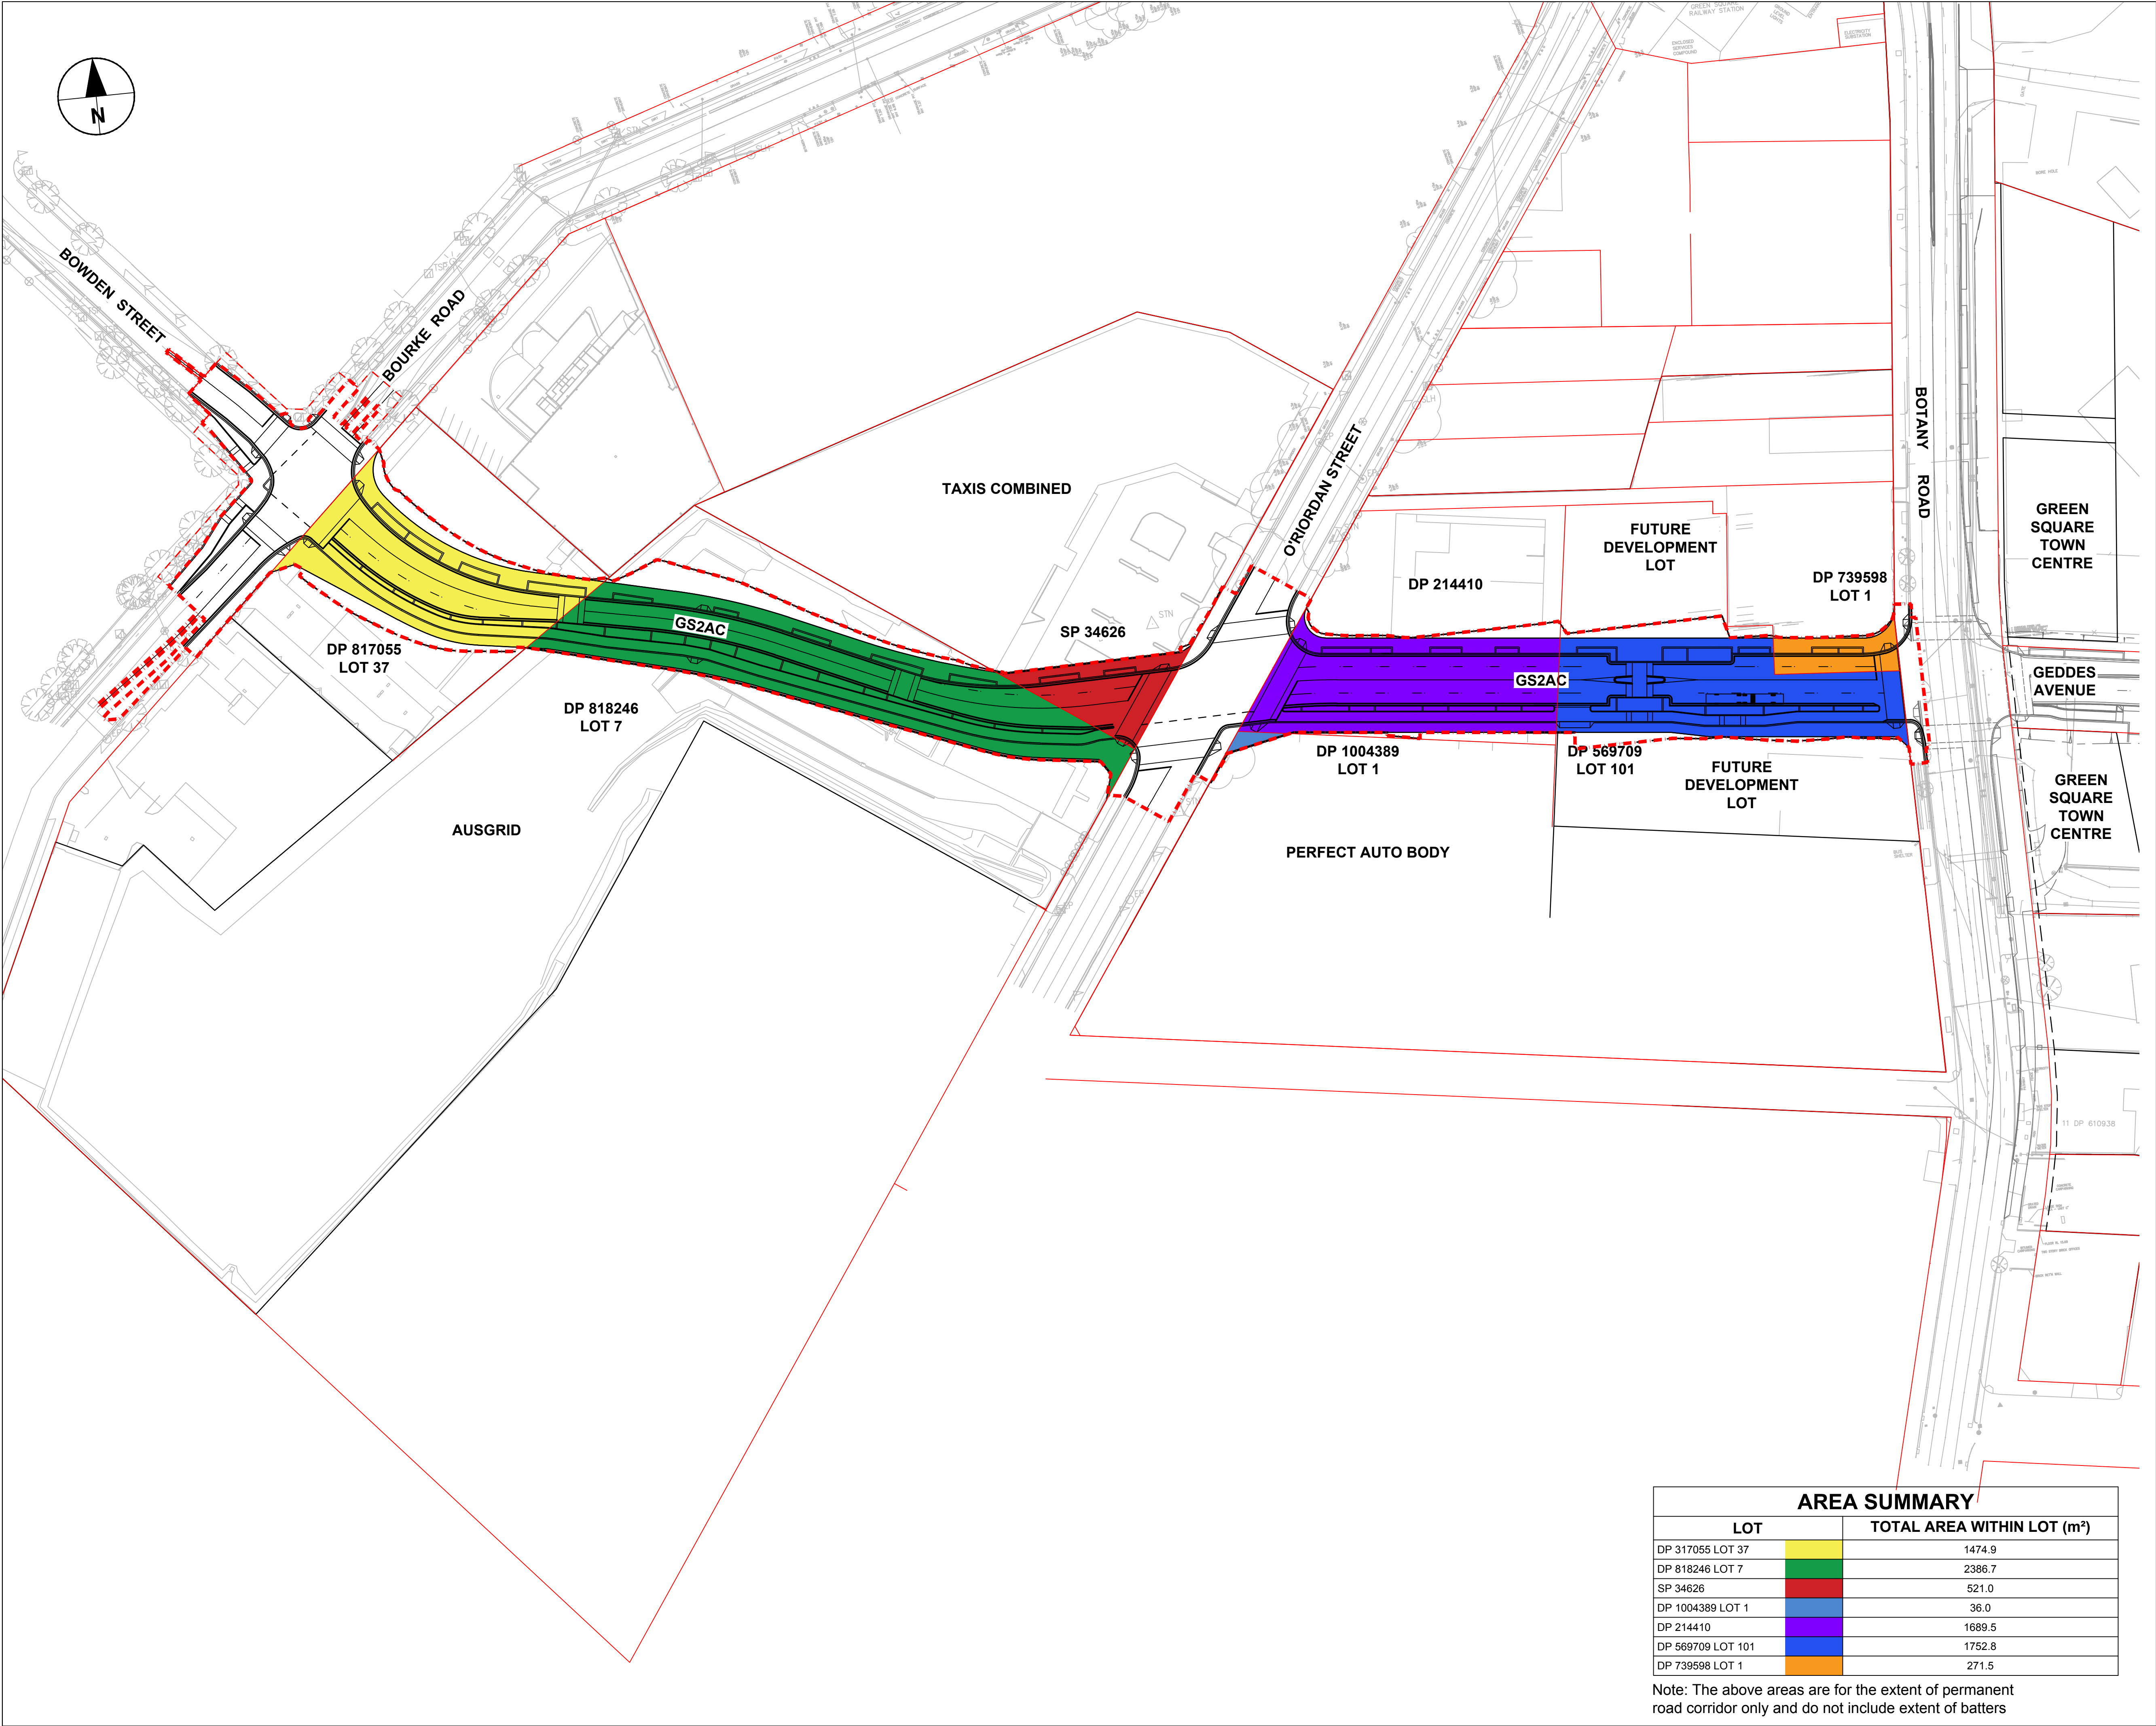


PROJECT
**GREEN SQUARE
TO ASHMORE
CONNECTOR**

CLIENT




CONSULTANT
AECOM Australia Pty Ltd
Level 21, 420 George Street, Sydney, NSW 2000
PO Box Q410, QVB PO, Sydney, NSW, 1230
+61 2 8934 0000 tel +61 2 8934 0001 fax
www.aecom.com

- LEGEND**
- EXTENT OF WORKS
 - EXISTING LOT BOUNDARY

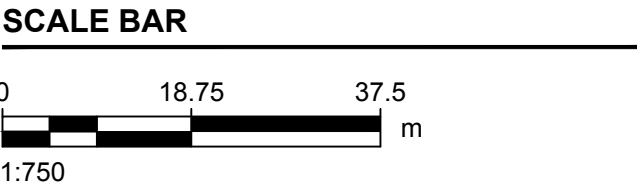


ISSUE/REVISION		
01	09.10.17	CONCEPT DESIGN
I/R	DATE	DESCRIPTION

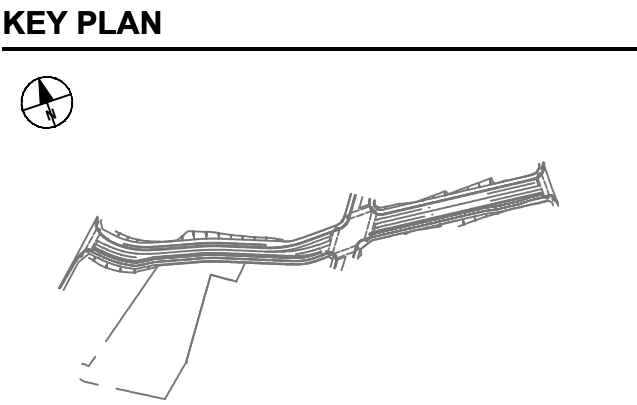

AREA SUMMARY		
LOT		TOTAL AREA WITHIN LOT (m²)
DP 317055 LOT 37		1474.9
DP 818246 LOT 7		2386.7
SP 34626		521.0
DP 1004389 LOT 1		36.0
DP 214410		1689.5
DP 569709 LOT 101		1752.8
DP 739598 LOT 1		271.5

Note: The above areas are for the extent of permanent road corridor only and do not include extent of batters

PROJECT NUMBER
60300384
SHEET TITLE
PACKAGE 6
LOT AREA
PLAN
SHEET 1
SHEET NUMBER
60300384-SHT-02-06-G-0021
REV
01

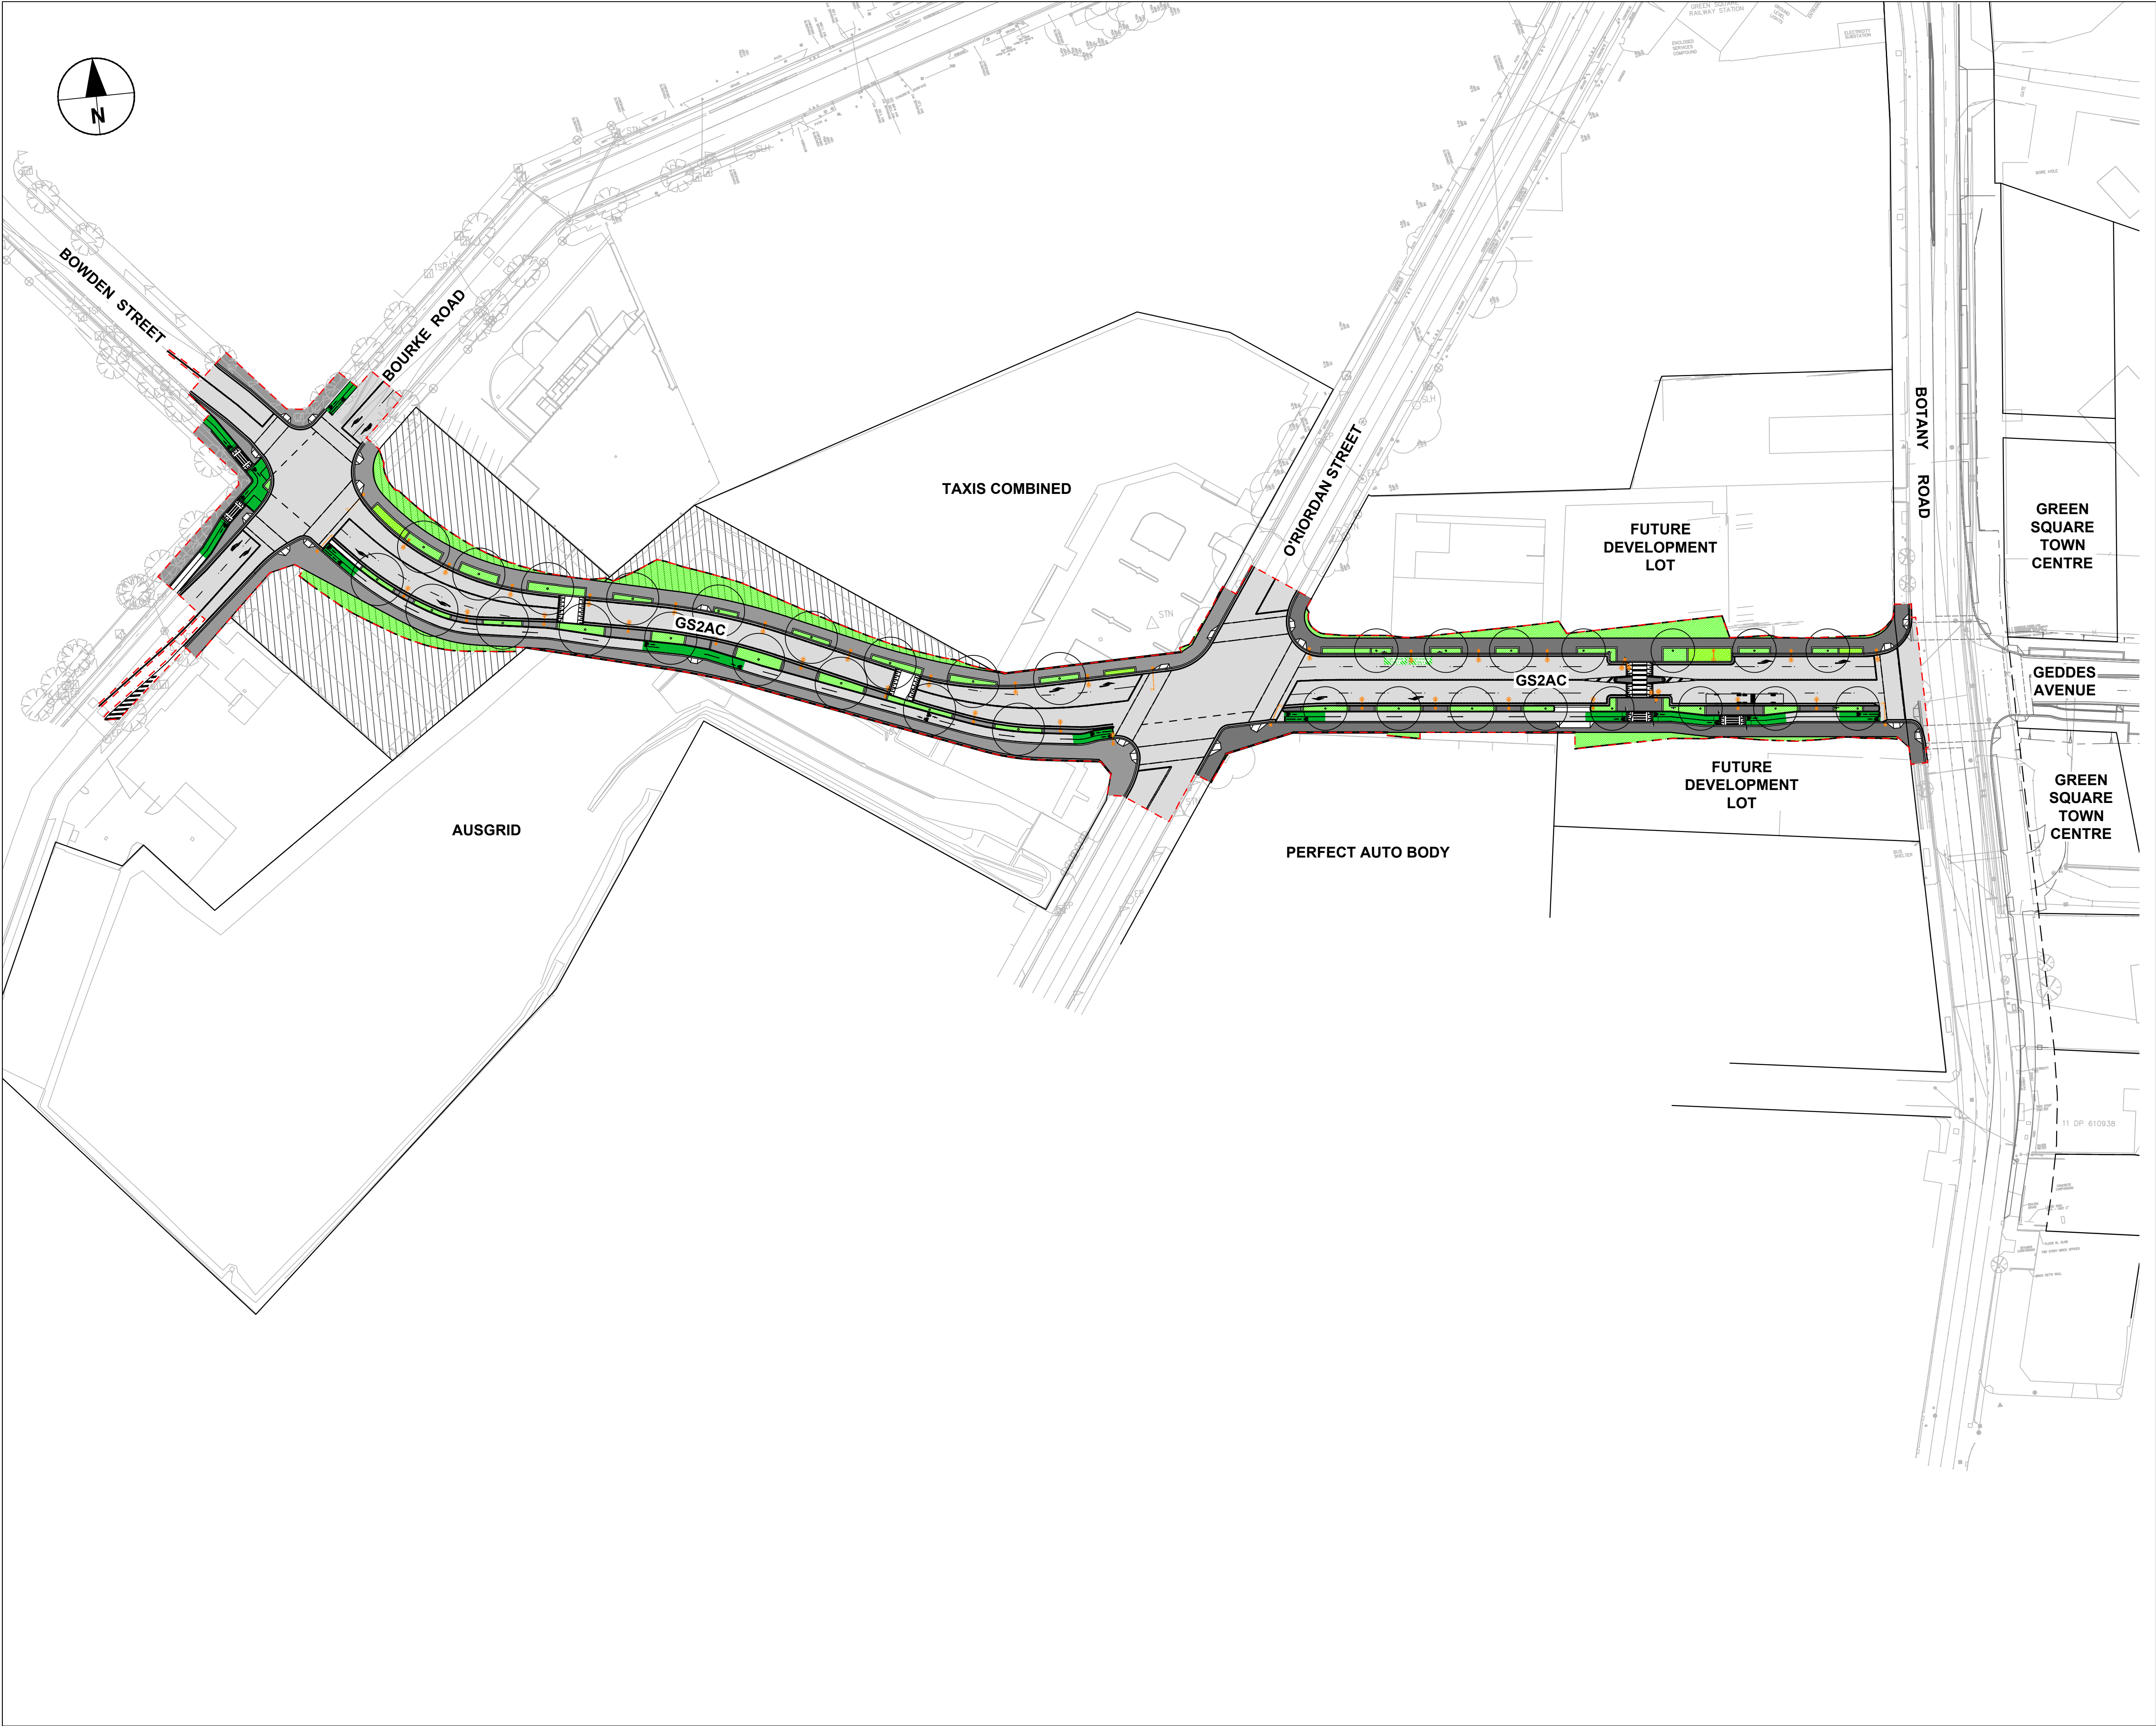

PROJECT

GREEN SQUARE
TO ASHMORE
CONNECTOR

CLIENT




CONSULTANT

AECOM Australia Pty Ltd
Level 21, 420 George Street, Sydney, NSW 2000
PO Box Q410, QVB PO, Sydney, NSW, 1230
+61 2 8934 0000 tel +61 2 8934 0001 fax
www.aecom.com

LEGEND

- EXTENT OF WORKS
- CONCRETE UNIT PAVING
- CONCRETE PAVING
- FLEXIBLE ROAD PAVEMENT
- CYCLEWAY ROAD PAVEMENT
- SOFT LANDSCAPE
- RAIN GARDEN
- RESIDUE LOT
- PROPOSED STREET TREE
- VEHICLE CROSSING (REFER TO DETAIL)
- PRAM RAMP (REFER TO DETAIL)
- STREET SIGNS
- LIGHTING COLUMNS
- DRAINAGE PITS


SCALE BAR

 

ISSUE/REVISION

01	09.10.17	CONCEPT DESIGN
I/R	DATE	DESCRIPTION

KEY PLAN

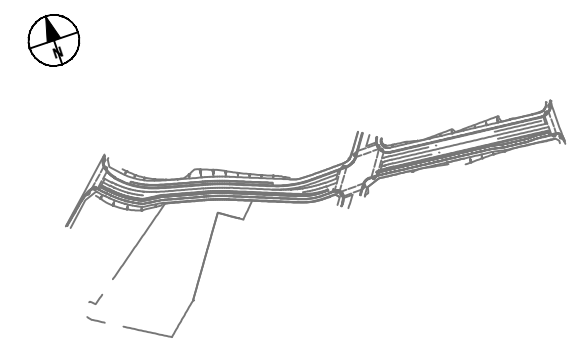

PROJECT NUMBER

60300384

SHEET TITLE


PACKAGE 6
GENERAL ARRANGEMENT
PLAN
SHEET 1

SHEET NUMBER

60300384-SHT-02-06-G-0101

REV

01

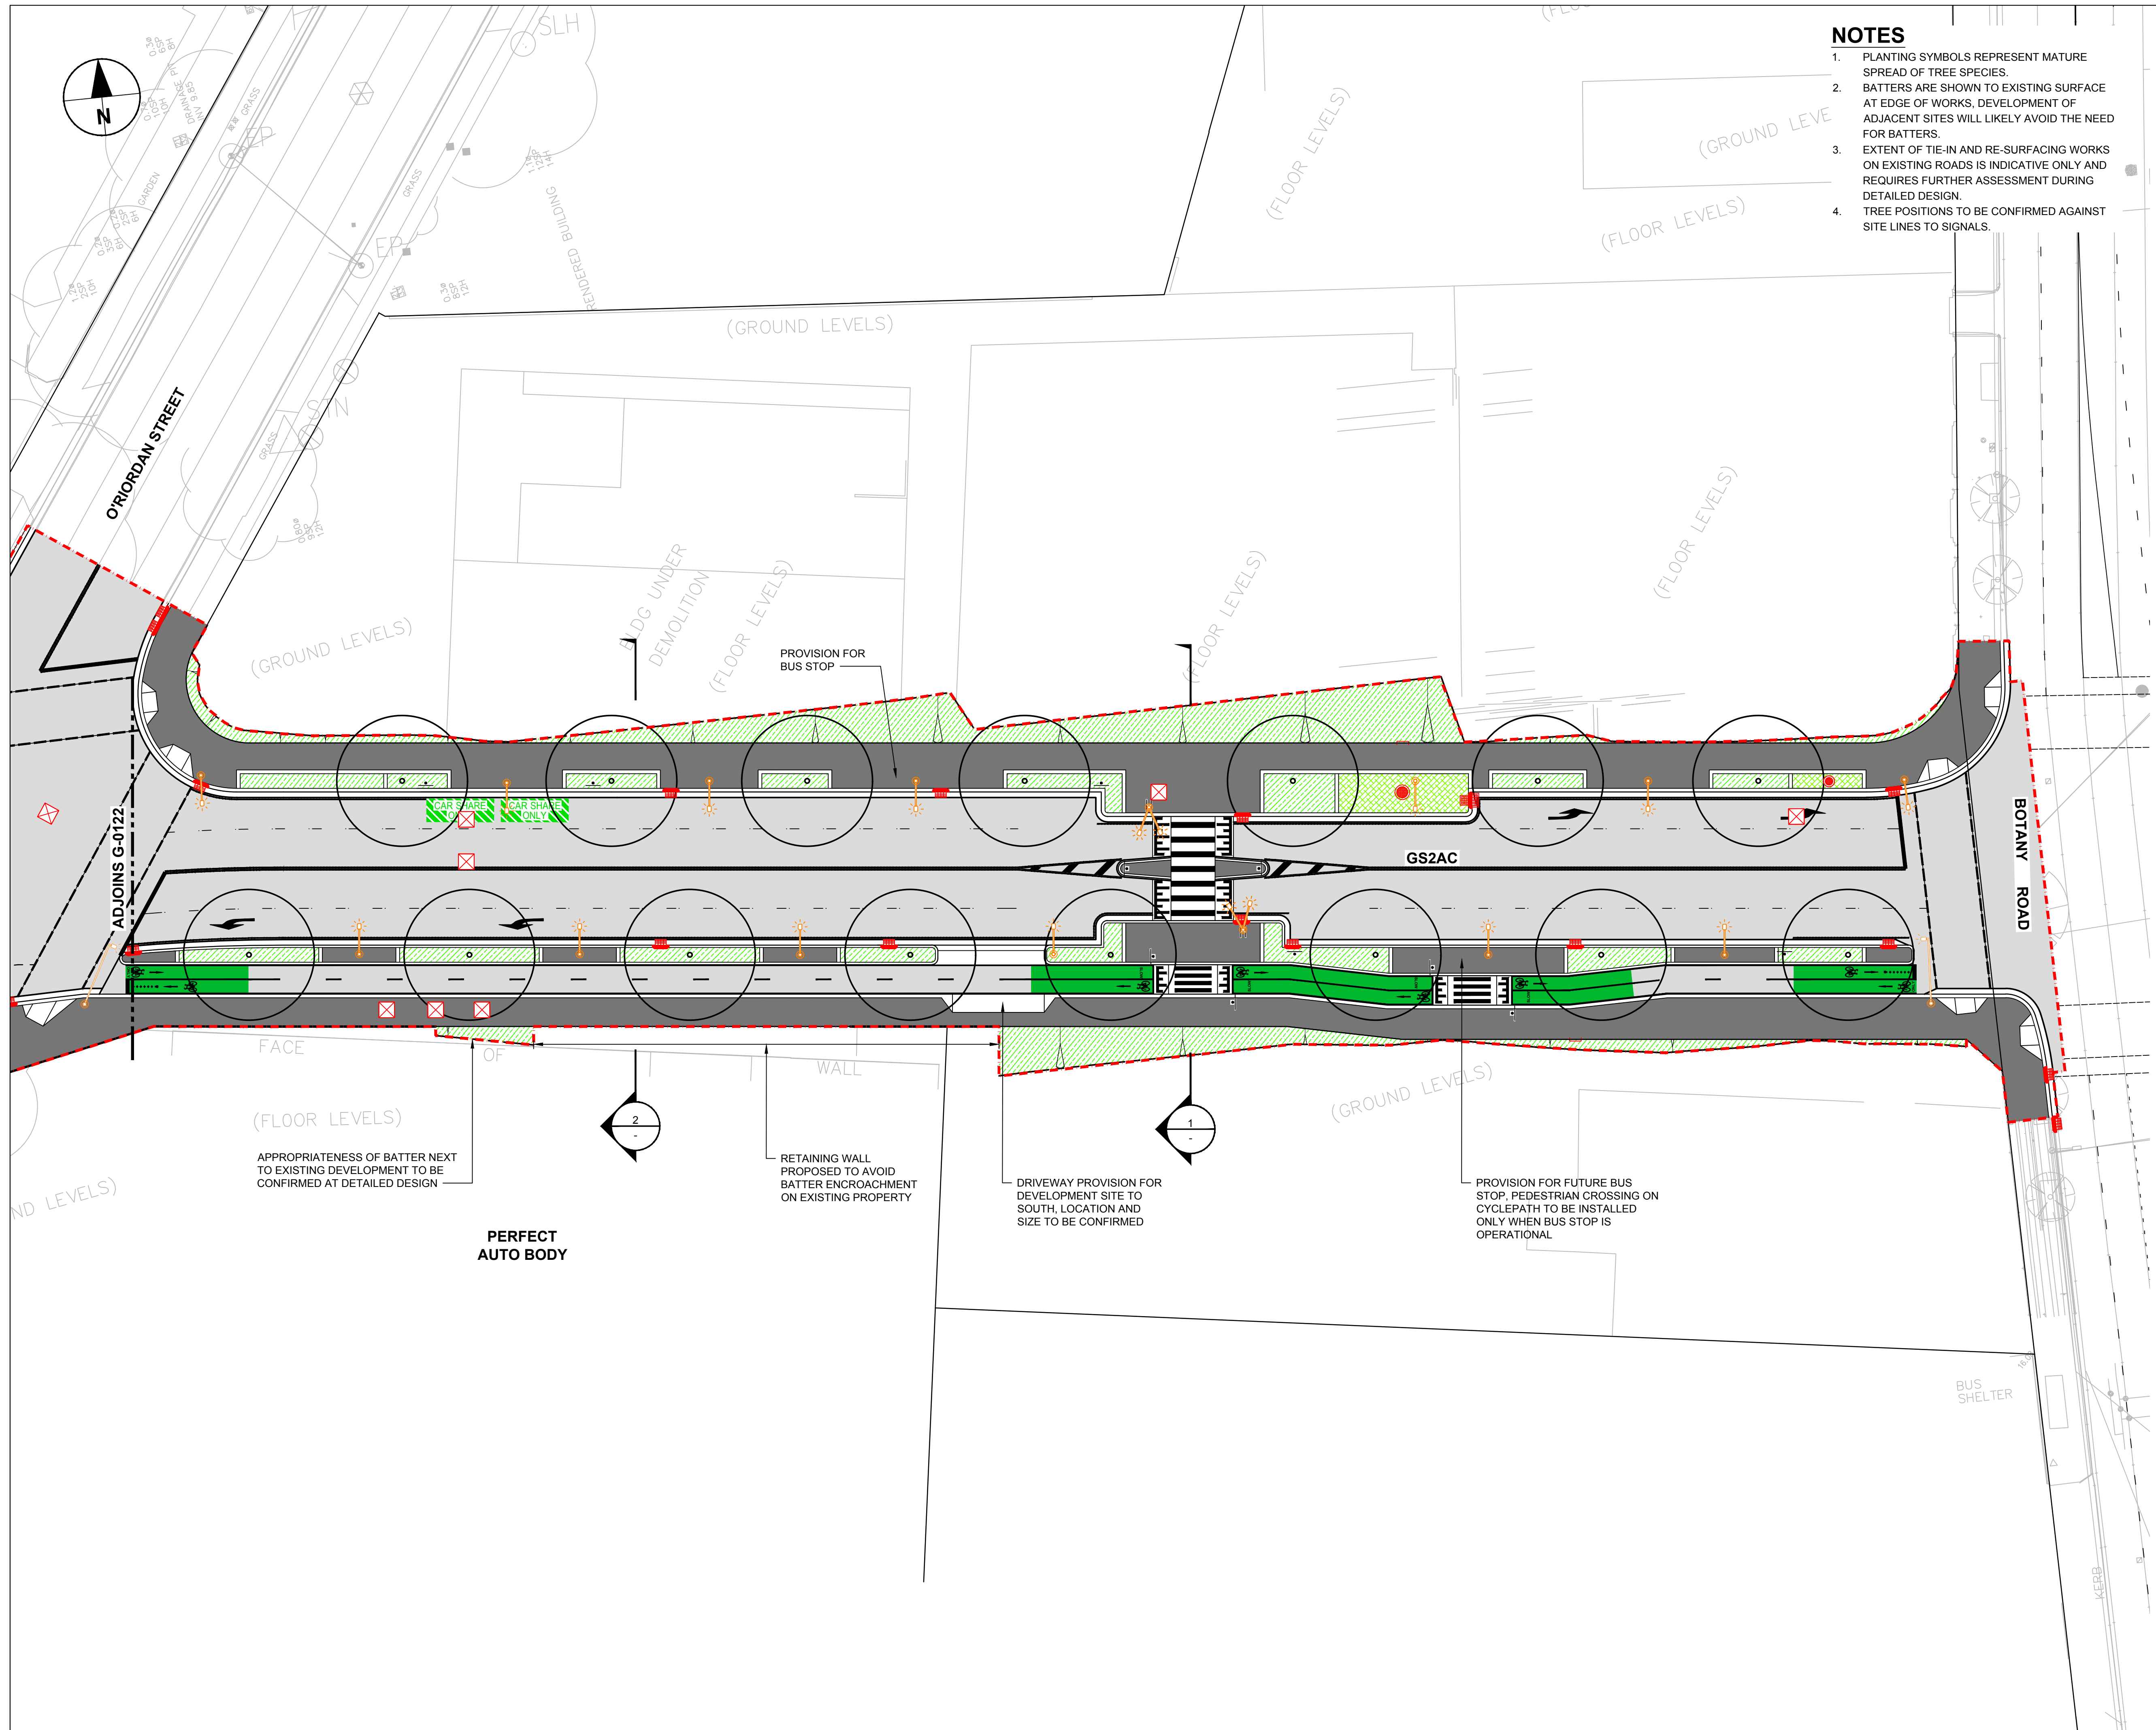

NOTES

1. PLANTING SYMBOLS REPRESENT MATURE SPREAD OF TREE SPECIES.
2. BATTERS ARE SHOWN TO EXISTING SURFACE AT EDGE OF WORKS, DEVELOPMENT OF ADJACENT SITES WILL LIKELY AVOID THE NEED FOR BATTERS.
3. EXTENT OF TIE-IN AND RE-SURFACING WORKS ON EXISTING ROADS IS INDICATIVE ONLY AND REQUIRES FURTHER ASSESSMENT DURING DETAILED DESIGN.
4. TREE POSITIONS TO BE CONFIRMED AGAINST SITE LINES TO SIGNALS.



PROJECT

GREEN SQUARE TO ASHMORE CONNECTOR



CLIENT




CONSULTANT

ECOM Australia Pty Ltd
Level 21, 420 George Street, Sydney, NSW 2000
PO Box Q410, QVB PO, Sydney, NSW, 1230
61 2 8934 0000 tel +61 2 8934 0001 fax
www.aecom.com

LEGEND

  - | | |
|---|---------------------------------------|
|  | EXTENT OF WORKS |
|  | CONCRETE UNIT PAVING |
|  | CONCRETE PAVING |
|  | FLEXIBLE ROAD PAVEMENT |
|  | CYCLEWAY ROAD PAVEMENT |
|  | SOFT LANDSCAPE |
|  | RAIN GARDEN |
|  | RESIDUE LOT |
|  | PROPOSED STREET TREE |
|  | VEHICLE CROSSING
(REFER TO DETAIL) |
|  | PRAM RAMP (REFER
TO DETAIL) |
|  | STREET SIGNS |
|  | LIGHTING COLUMNS |
|  | DRAINAGE PITS |


SCALE BAR

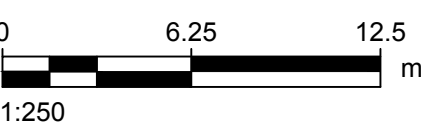

ISSUE/REVISION

01	16.10.17	CONCEPT DESIGN
I/R	DATE	DESCRIPTION

KEY PLAN

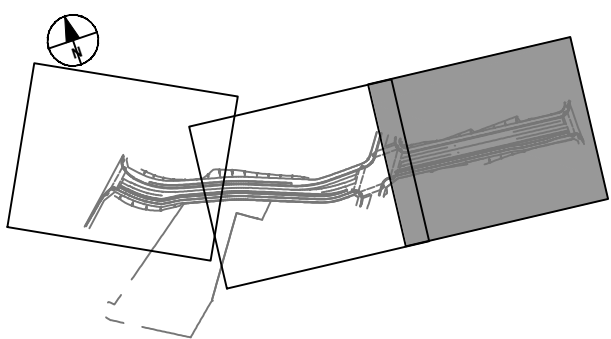

PROJECT NUMBER

60300384

SHEET TITLE

PACKAGE 6
PUBLIC DOMAIN
PLAN
SHEET 1


SHEET NUMBER

60300384-SHT-02-06-G-0121

REV

01

ISO A1 594mm x 841mm
Approved:
Checked:
Designer: JC
Project Management Initials:
Last saved by: LEONDISA(2017.11.16) Last Plotted: 2017.11.16
Filename: P:\60300384\60300384_6_CAD\02_SHEETS\AECOM\PHASE 02\PACKAGE 06\60300384_SHT-02-06-G-0122.DWG

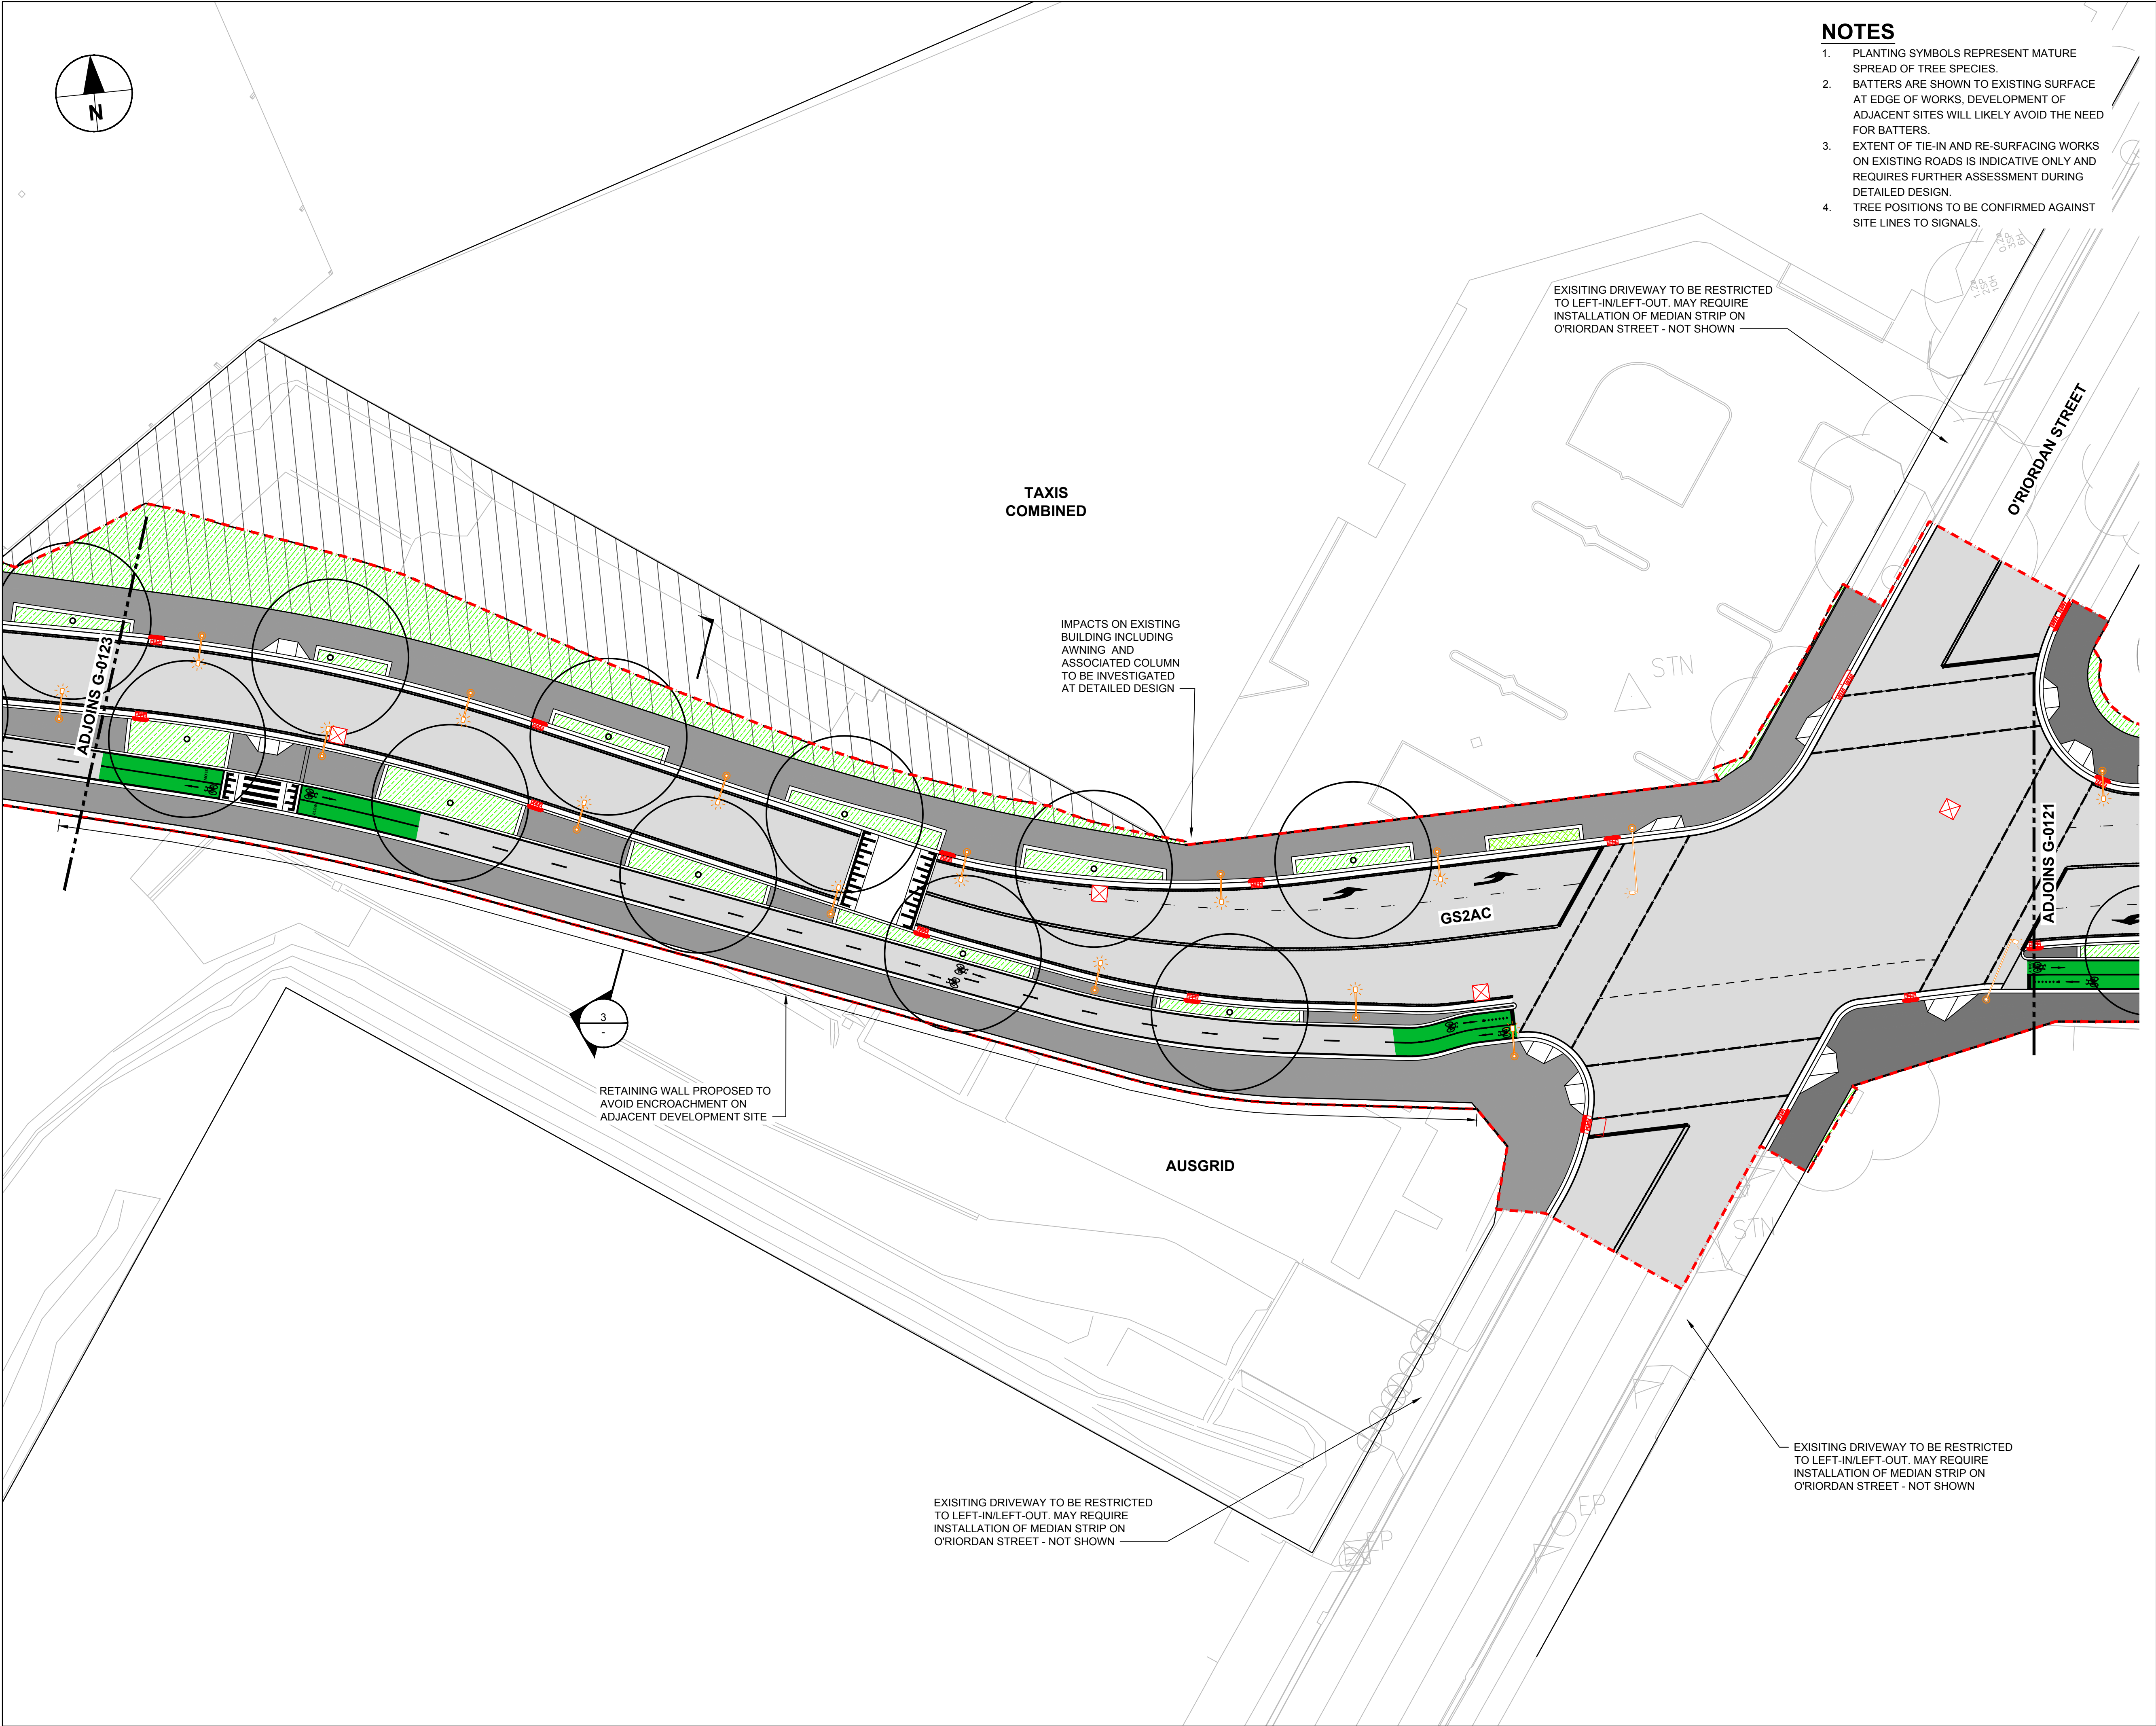

NOTES

1. PLANTING SYMBOLS REPRESENT MATURE SPREAD OF TREE SPECIES.
2. BATTERS ARE SHOWN TO EXISTING SURFACE AT EDGE OF WORKS, DEVELOPMENT OF ADJACENT SITES WILL LIKELY AVOID THE NEED FOR BATTERS.
3. EXTENT OF TIE-IN AND RE-SURFACING WORKS ON EXISTING ROADS IS INDICATIVE ONLY AND REQUIRES FURTHER ASSESSMENT DURING DETAILED DESIGN.
4. TREE POSITIONS TO BE CONFIRMED AGAINST SITE LINES TO SIGNALS.



PROJECT

GREEN SQUARE TO ASHMORE CONNECTOR

CLIENT




CONSULTANT

AECOM Australia Pty Ltd
Level 21, 420 George Street, Sydney, NSW 2000
PO Box Q410, QVB PO, Sydney, NSW, 1230
+61 2 8934 0000 tel +61 2 8934 0001 fax
www.aecom.com

LEGEND

- EXTENT OF WORKS
- CONCRETE UNIT PAVING
- CONCRETE PAVING
- FLEXIBLE ROAD PAVEMENT
- CYCLEWAY ROAD PAVEMENT
- SOFT LANDSCAPE
- RAIN GARDEN
- RESIDUE LOT
- PROPOSED STREET TREE
- VEHICLE CROSSING (REFER TO DETAIL)
- PRAM RAMP (REFER TO DETAIL)
- STREET SIGNS
- LIGHTING COLUMNS
- DRAINAGE PITS


SCALE BAR

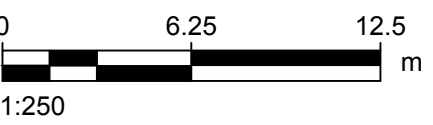

ISSUE/REVISION

NO	DATE	DESCRIPTION
02	16.10.17	CONCEPT DESIGN
01	09.10.17	CONCEPT DESIGN
I/R	DATE	DESCRIPTION

KEY PLAN

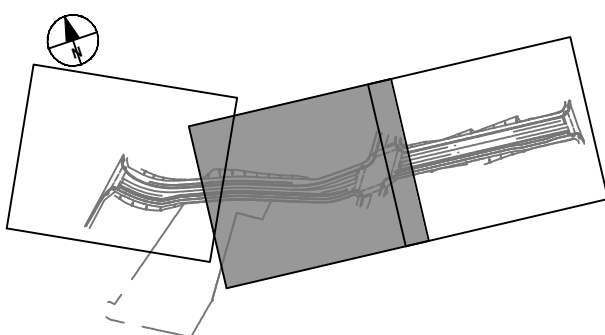

PROJECT NUMBER

60300384

SHEET TITLE


PACKAGE 6
PUBLIC DOMAIN
PLAN
SHEET 2

SHEET NUMBER

60300384-SHT-02-06-G-0122

REV

02

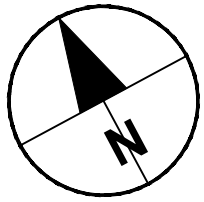

EXISTING DRIVEWAY TO BE RESTRICTED TO LEFT-IN/LEFT-OUT. MAY REQUIRE INSTALLATION OF MEDIAN STRIP ON BOWDEN STREET - NOT SHOWN

THERE IS INSUFFICIENT SPACE ON BOWDEN STREET TO ALLOW A TURN BAY TO BE PROVIDED ON THE WESTERN APPROACH TO THE NEW SIGNALS. THE SUITABILITY OF A SINGLE LANE ON APPROACH (AND ASSOCIATED RMS APPROVALS) REQUIRES FURTHER INVESTIGATION AT DETAILED DESIGN

EXISTING DRIVEWAY TO BE RESTRICTED TO LEFT-IN/LEFT-OUT. MAY REQUIRE INSTALLATION OF MEDIAN STRIP ON BOURKE STREET - NOT SHOWN

NOTES

1. PLANTING SYMBOLS REPRESENT MATURE SPREAD OF TREE SPECIES.
2. BATTERS ARE SHOWN TO EXISTING SURFACE AT EDGE OF WORKS, DEVELOPMENT OF ADJACENT SITES WILL LIKELY AVOID THE NEED FOR BATTERS.
3. EXTENT OF TIE-IN AND RE-SURFACING WORKS ON EXISTING ROADS IS INDICATIVE ONLY AND REQUIRES FURTHER ASSESSMENT DURING DETAILED DESIGN.
4. TREE POSITIONS TO BE CONFIRMED AGAINST SITE LINES TO SIGNALS.



PROJECT

GREEN SQUARE TO ASHMORE CONNECTOR

CLIENT




CONSULTANT

AECOM Australia Pty Ltd
Level 21, 420 George Street, Sydney, NSW 2000
PO Box Q410, QVB PO, Sydney, NSW, 1230
+61 2 8934 0000 tel +61 2 8934 0001 fax
www.aecom.com

LEGEND

- EXTENT OF WORKS
- CONCRETE UNIT PAVING
- CONCRETE PAVING
- FLEXIBLE ROAD PAVEMENT
- CYCLEWAY ROAD PAVEMENT
- SOFT LANDSCAPE
- RAIN GARDEN
- RESIDUE LOT
- PROPOSED STREET TREE
- VEHICLE CROSSING (REFER TO DETAIL)
- PRAM RAMP (REFER TO DETAIL)
- STREET SIGNS
- LIGHTING COLUMNS
- DRAINAGE PITS


SCALE BAR

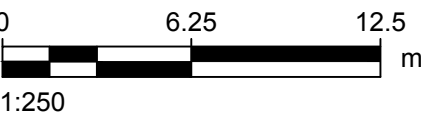

ISSUE/REVISION

01	09.10.17	CONCEPT DESIGN
I/R	DATE	DESCRIPTION

KEY PLAN

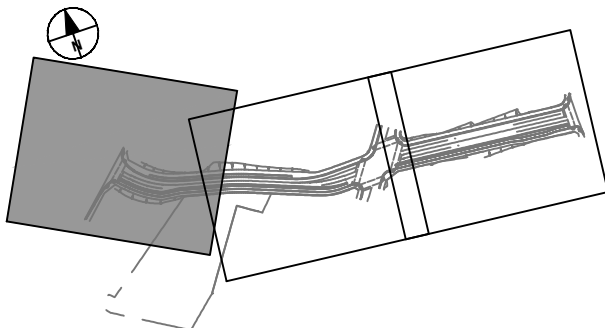

PROJECT NUMBER

60300384

SHEET TITLE

PACKAGE 6
PUBLIC DOMAIN
PLAN
SHEET 3


SHEET NUMBER

60300384-SHT-02-06-G-0123


REV

01

ISO A1 594mm x 841mm
Approved:
Checked:
Designer: JC
Project Management Initials:
Last saved by: BEYESCF(2017-10-09) Last Plotted: 2017-10-09
Filename: P:\603\60300384\5 CAD\02 SHEETS\AECOM\PHASE 02\PACKAGE 06\60300384-SHT-02-06-G-0141.DWG

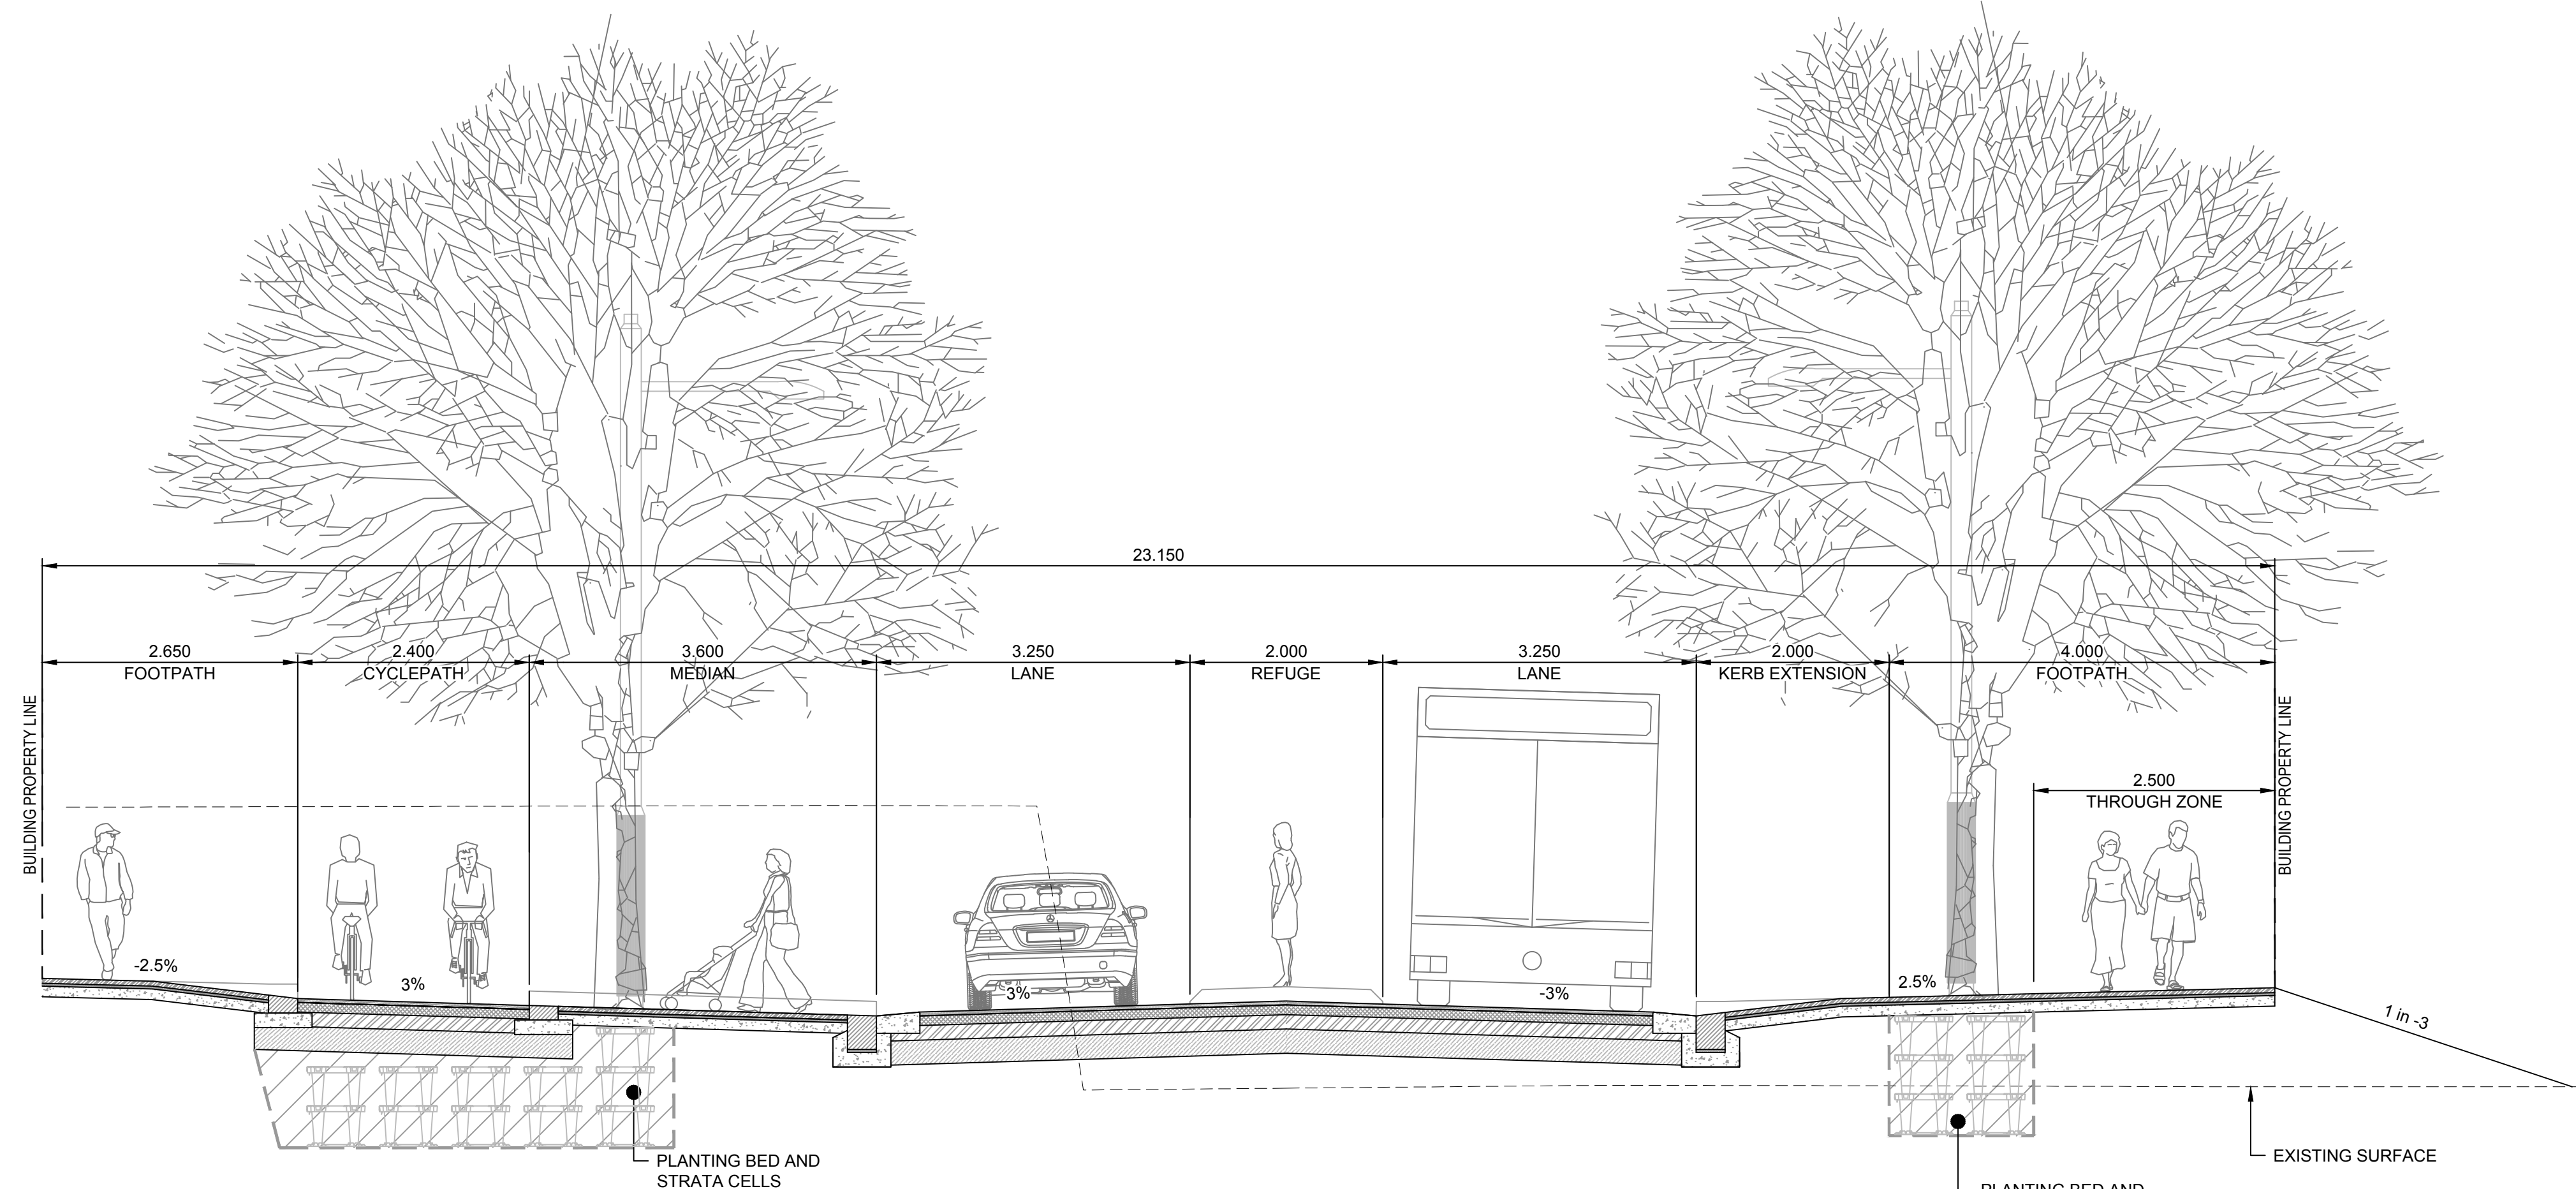

1 | SECTION - GS2AC EAST
G-0121 SCALE 1:50

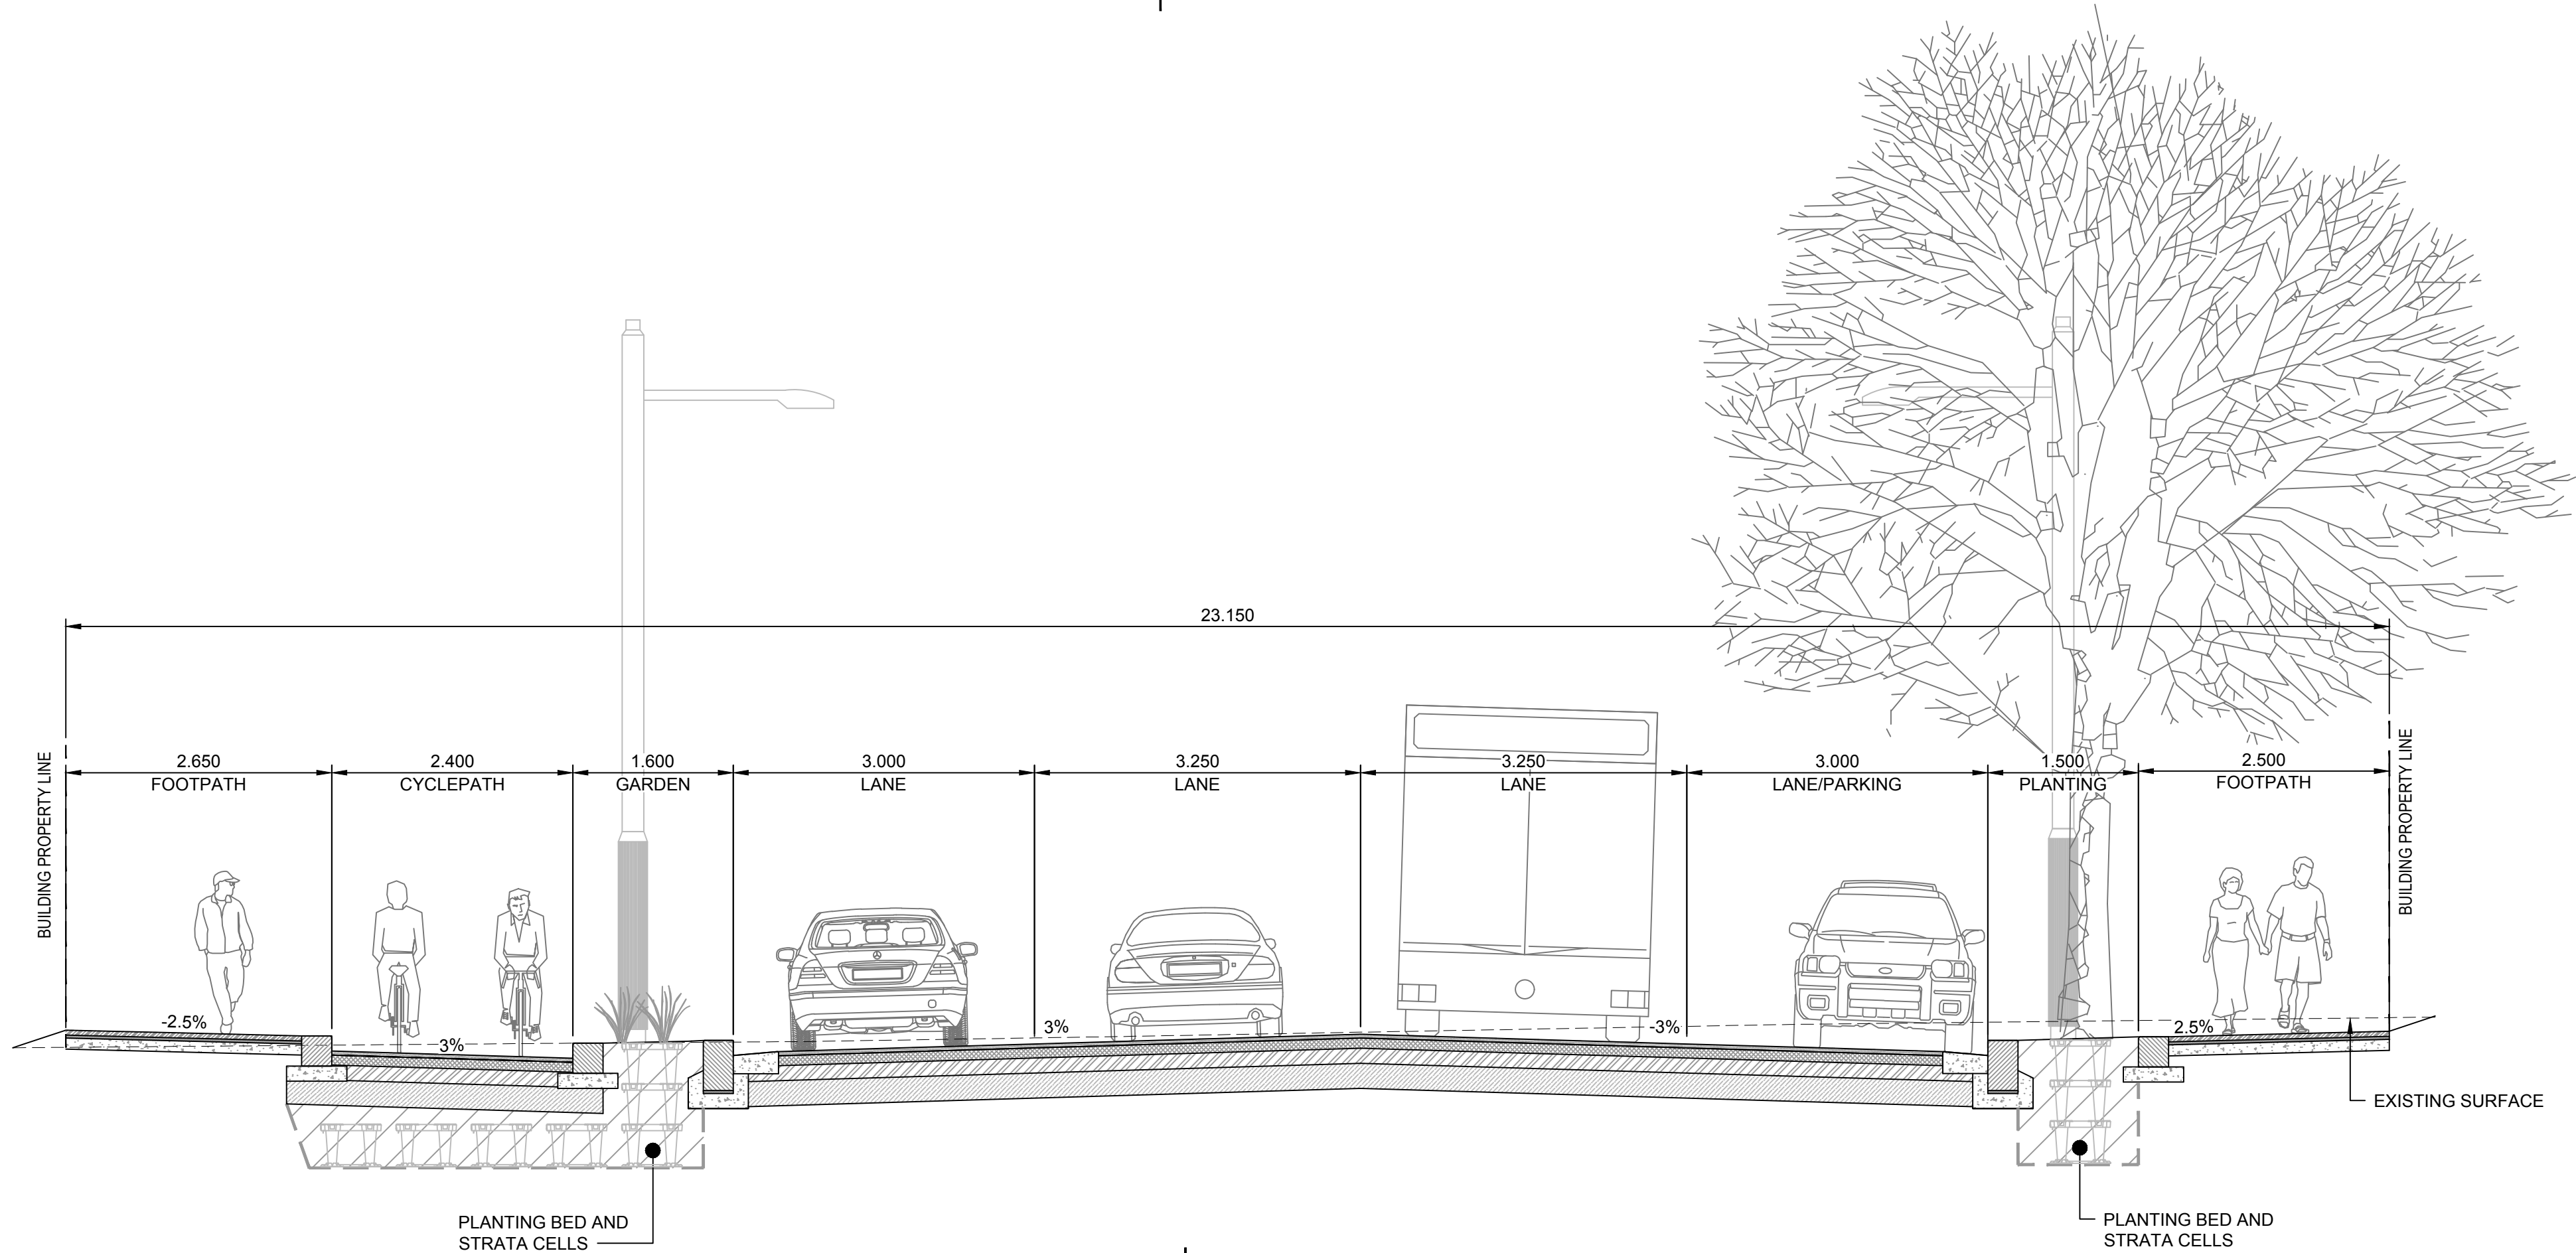

2 | SECTION - GS2AC EAST
G-0121 SCALE 1:50



PROJECT
**GREEN SQUARE
TO ASHMORE
CONNECTOR**


CLIENT



CONSULTANT
AECOM Australia Pty Ltd
Level 21, 420 George Street, Sydney, NSW 2000
PO Box Q410, QVB PO, Sydney, NSW, 1230
+61 2 8934 0000 tel +61 2 8934 0001 fax
www.aecom.com

- NOTES**
- THIS DRAWING PRESENTS TYPICAL SECTIONS THROUGH PROPOSED STREETS. REFER TO G-0440 SERIES ROAD CROSS SECTION DRAWINGS FOR SPECIFIC DETAILS OF ROAD CROSS SECTIONS.
 - TREES ARE SHOWN AT THEIR MATURE SIZE.

SCALE BAR

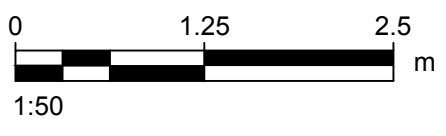


ISSUE/REVISION

NO	DATE	DESCRIPTION
01	09.10.17	CONCEPT DESIGN
I/R	DATE	DESCRIPTION


KEY PLAN

PROJECT NUMBER
60300384
SHEET TITLE
PACKAGE 6
TYPICAL SITE SECTIONS
SHEET 1
SHEET NUMBER 60300384-SHT-02-06-G-0141 **REV** 01

ISO A1 594mm x 841mm
Approved:
Checked:
Designer: JC
Project Management Initials:
Last saved by: BEYESCF(2017-10-09) Last Plotted: 2017-10-09
Filename: P:\60300384\60300384_5_CAD\02 SHEETS\AECOM\PHASE 02\PACKAGE 06\60300384-SHT-02-06-G-0142.DWG

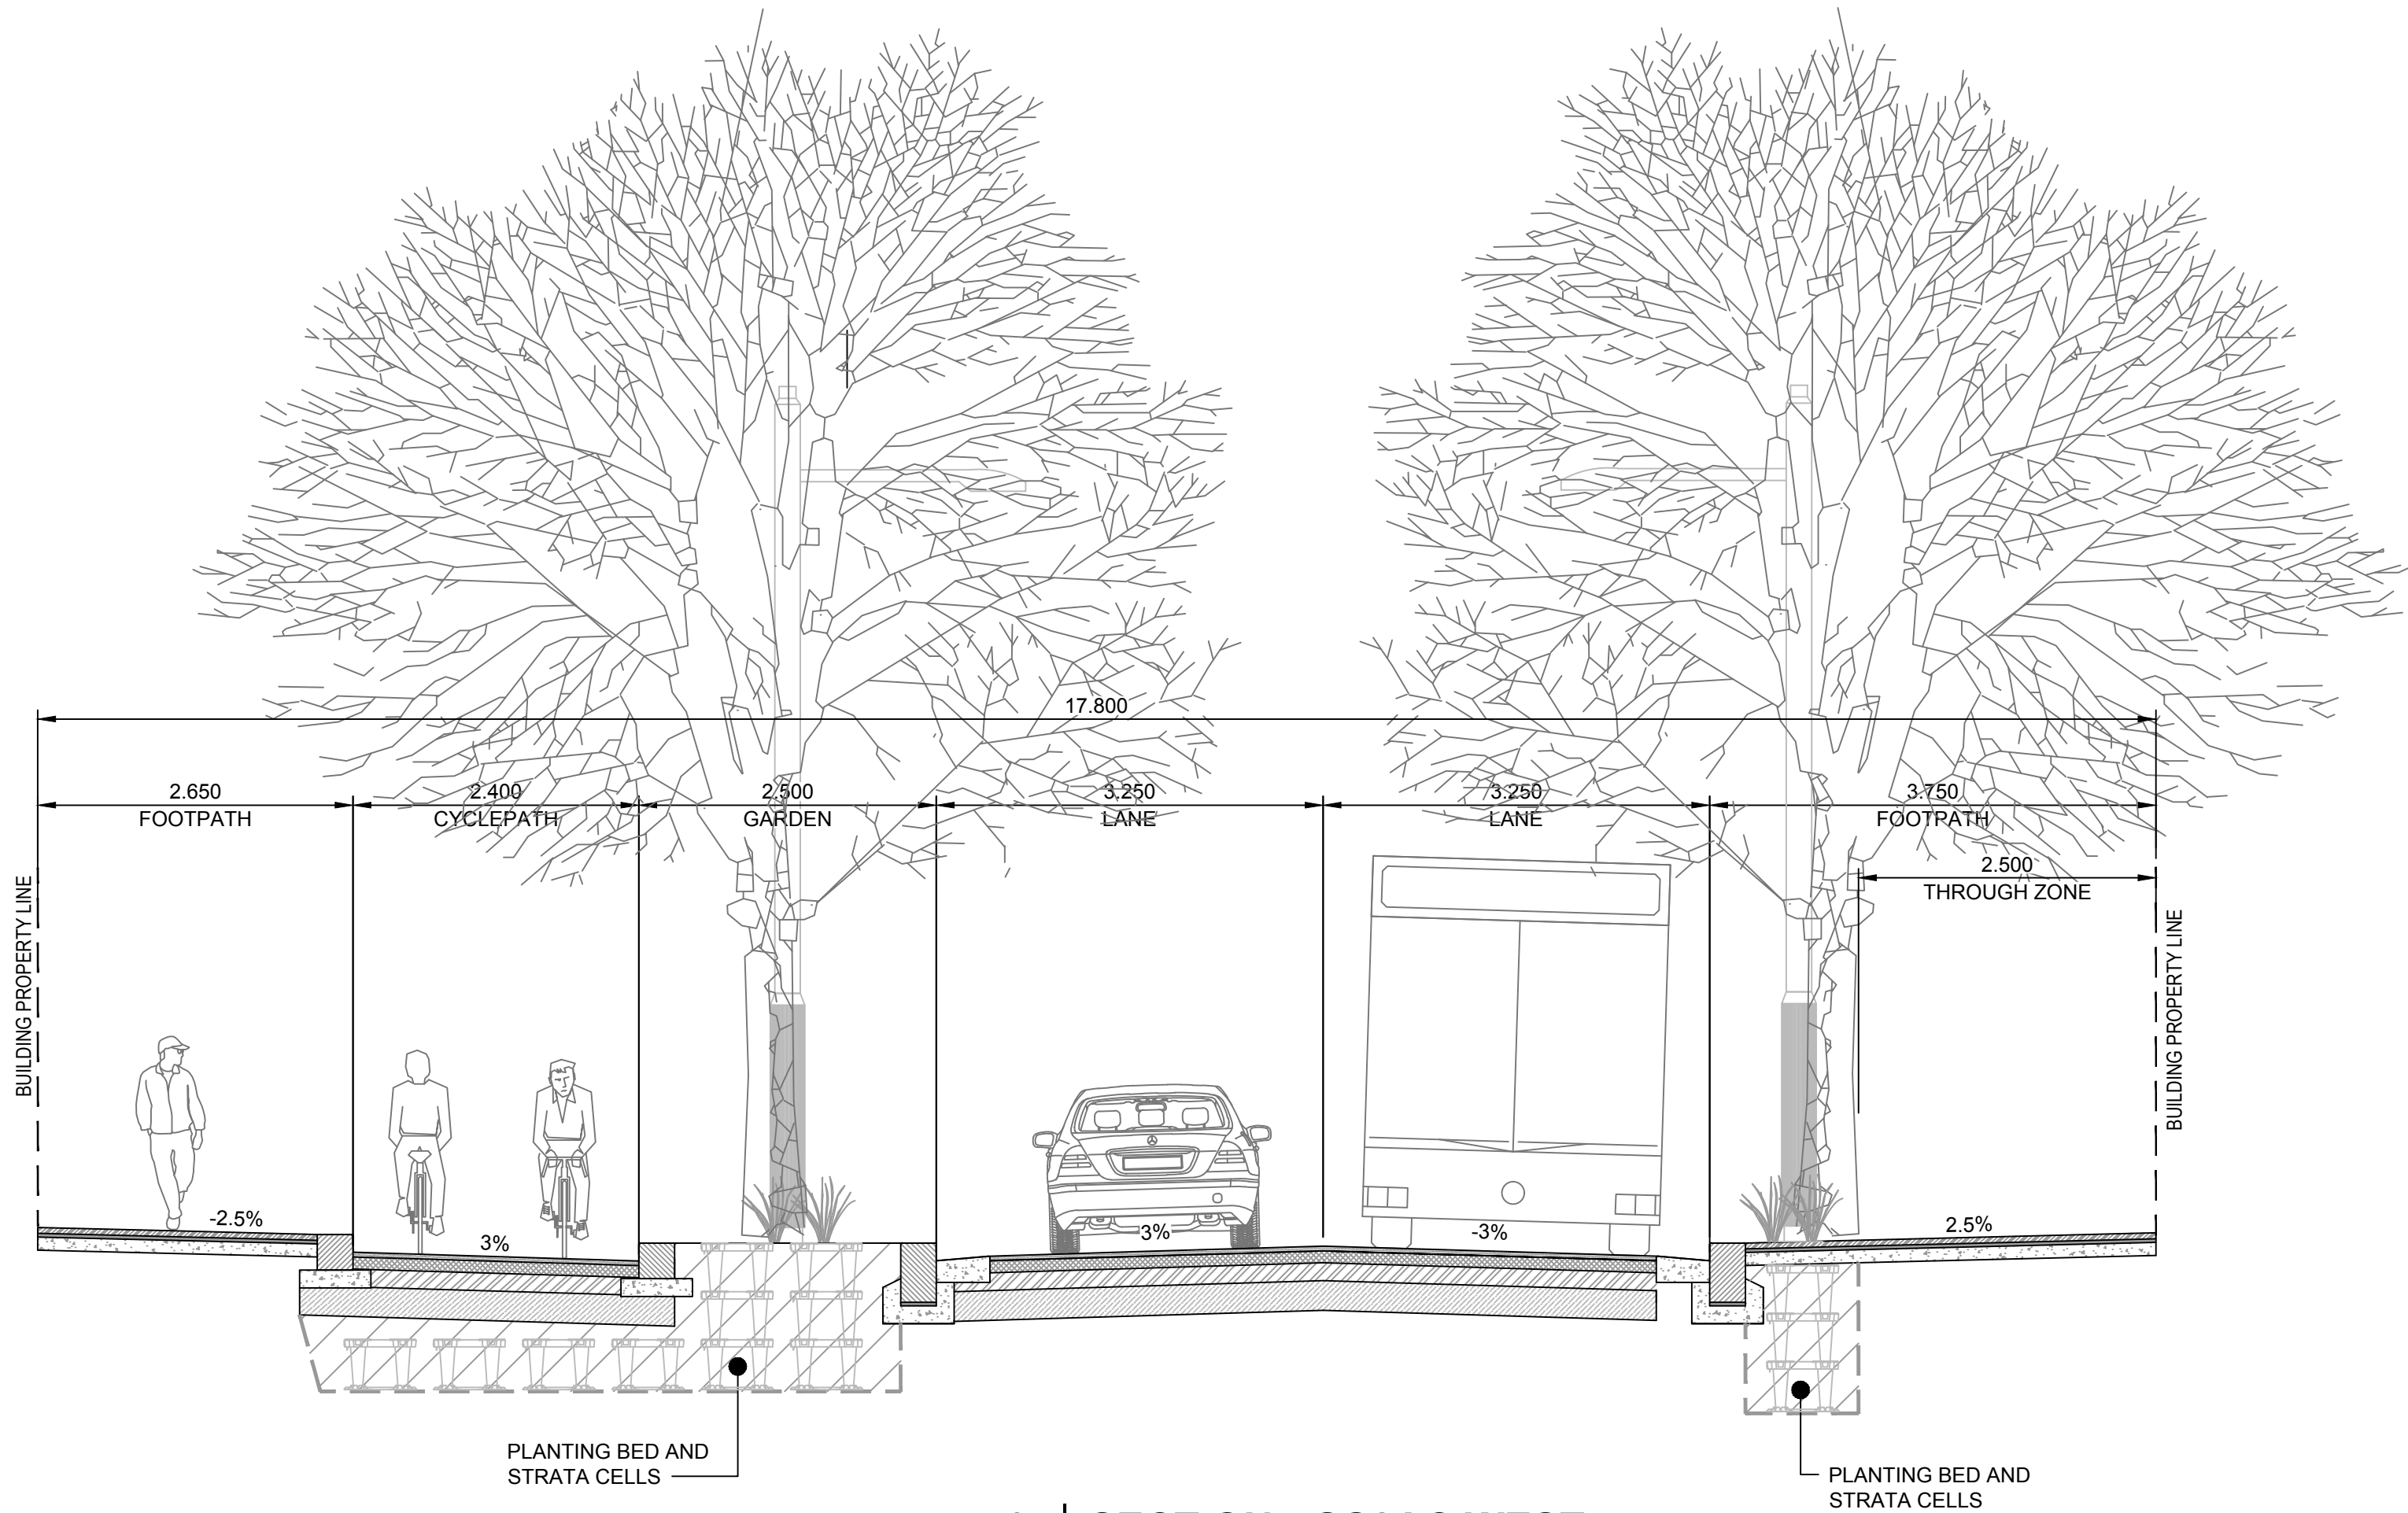

3 SECTION - GS2AC WEST
SCALE 1:50

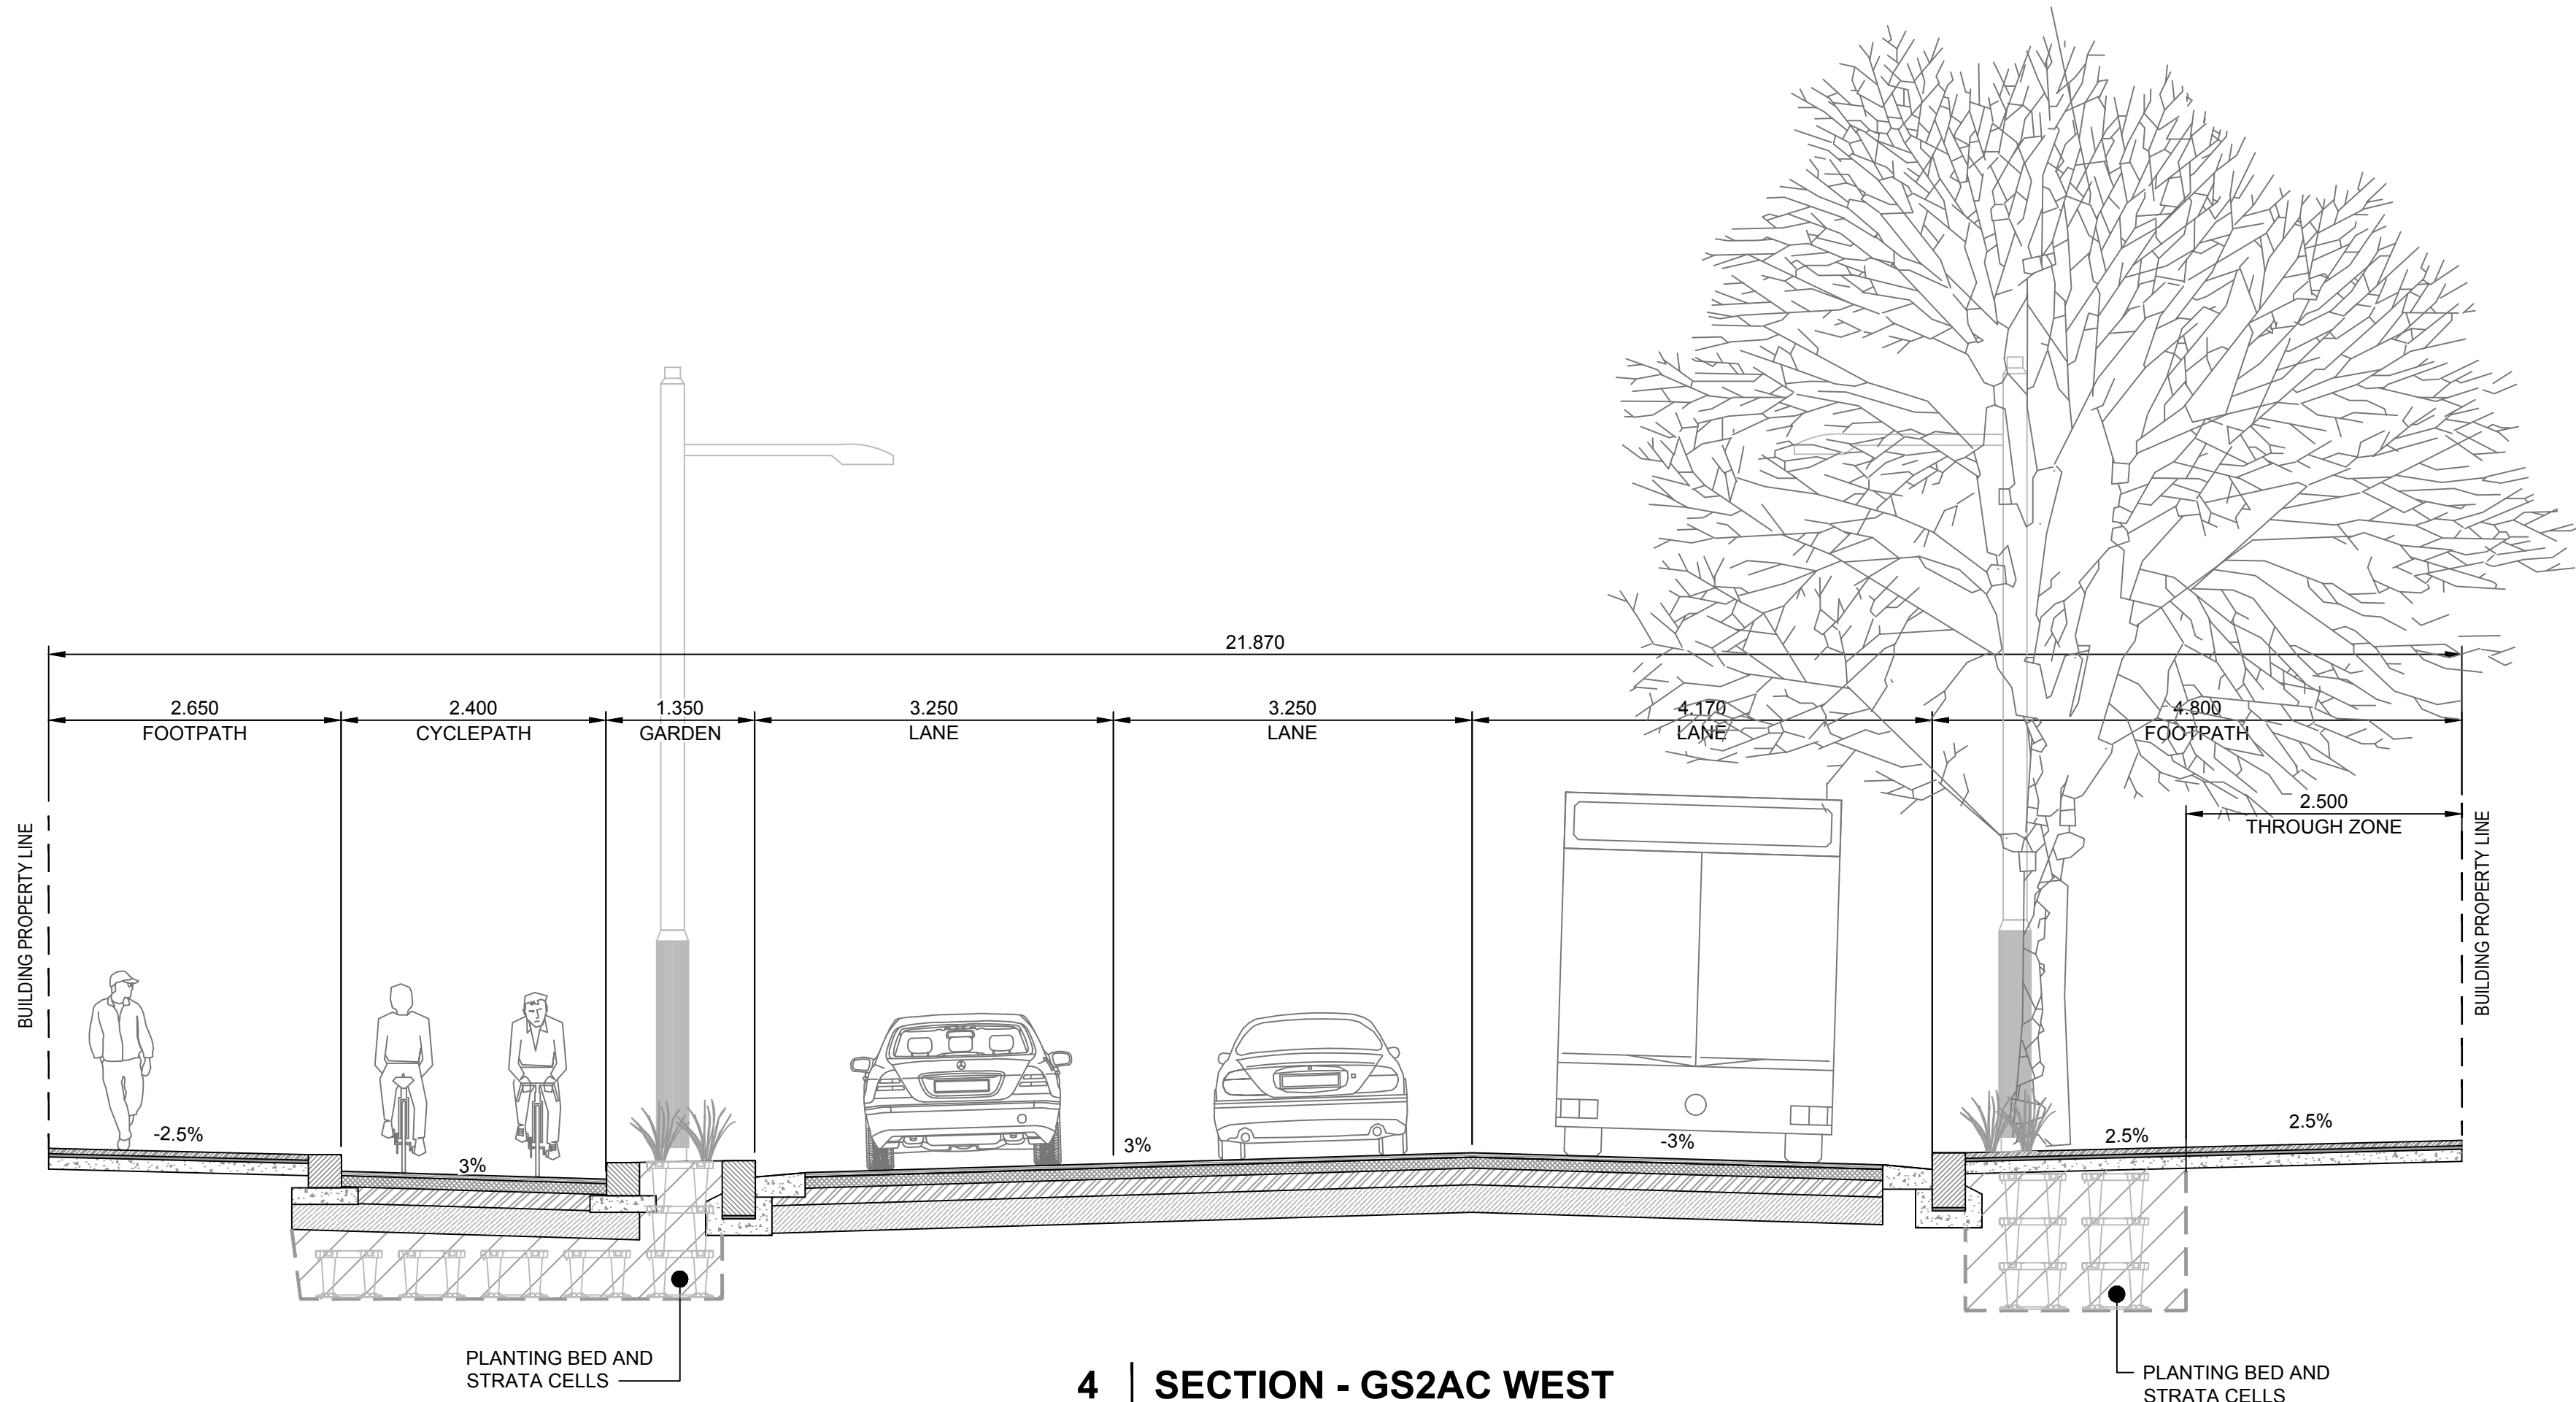

4 SECTION - GS2AC WEST
SCALE 1:50



PROJECT

GREEN SQUARE
TO ASHMORE
CONNECTOR


CLIENT



CONSULTANT

AECOM Australia Pty Ltd
Level 21, 420 George Street, Sydney, NSW 2000
PO Box Q410, QVB PO, Sydney, NSW, 1230
+61 2 8934 0000 tel +61 2 8934 0001 fax
www.aecom.com

SCALE BAR

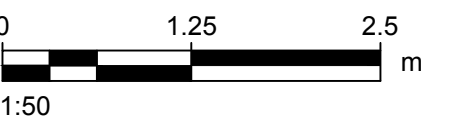

ISSUE/REVISION

NO	DATE	DESCRIPTION
01	09.10.17	CONCEPT DESIGN
I/R	DATE	DESCRIPTION

KEY PLAN

PROJECT NUMBER

60300384

SHEET TITLE

PACKAGE 6
TYPICAL SITE SECTIONS


SHEET 2

SHEET NUMBER

60300384-SHT-02-06-G-0142

REV

01

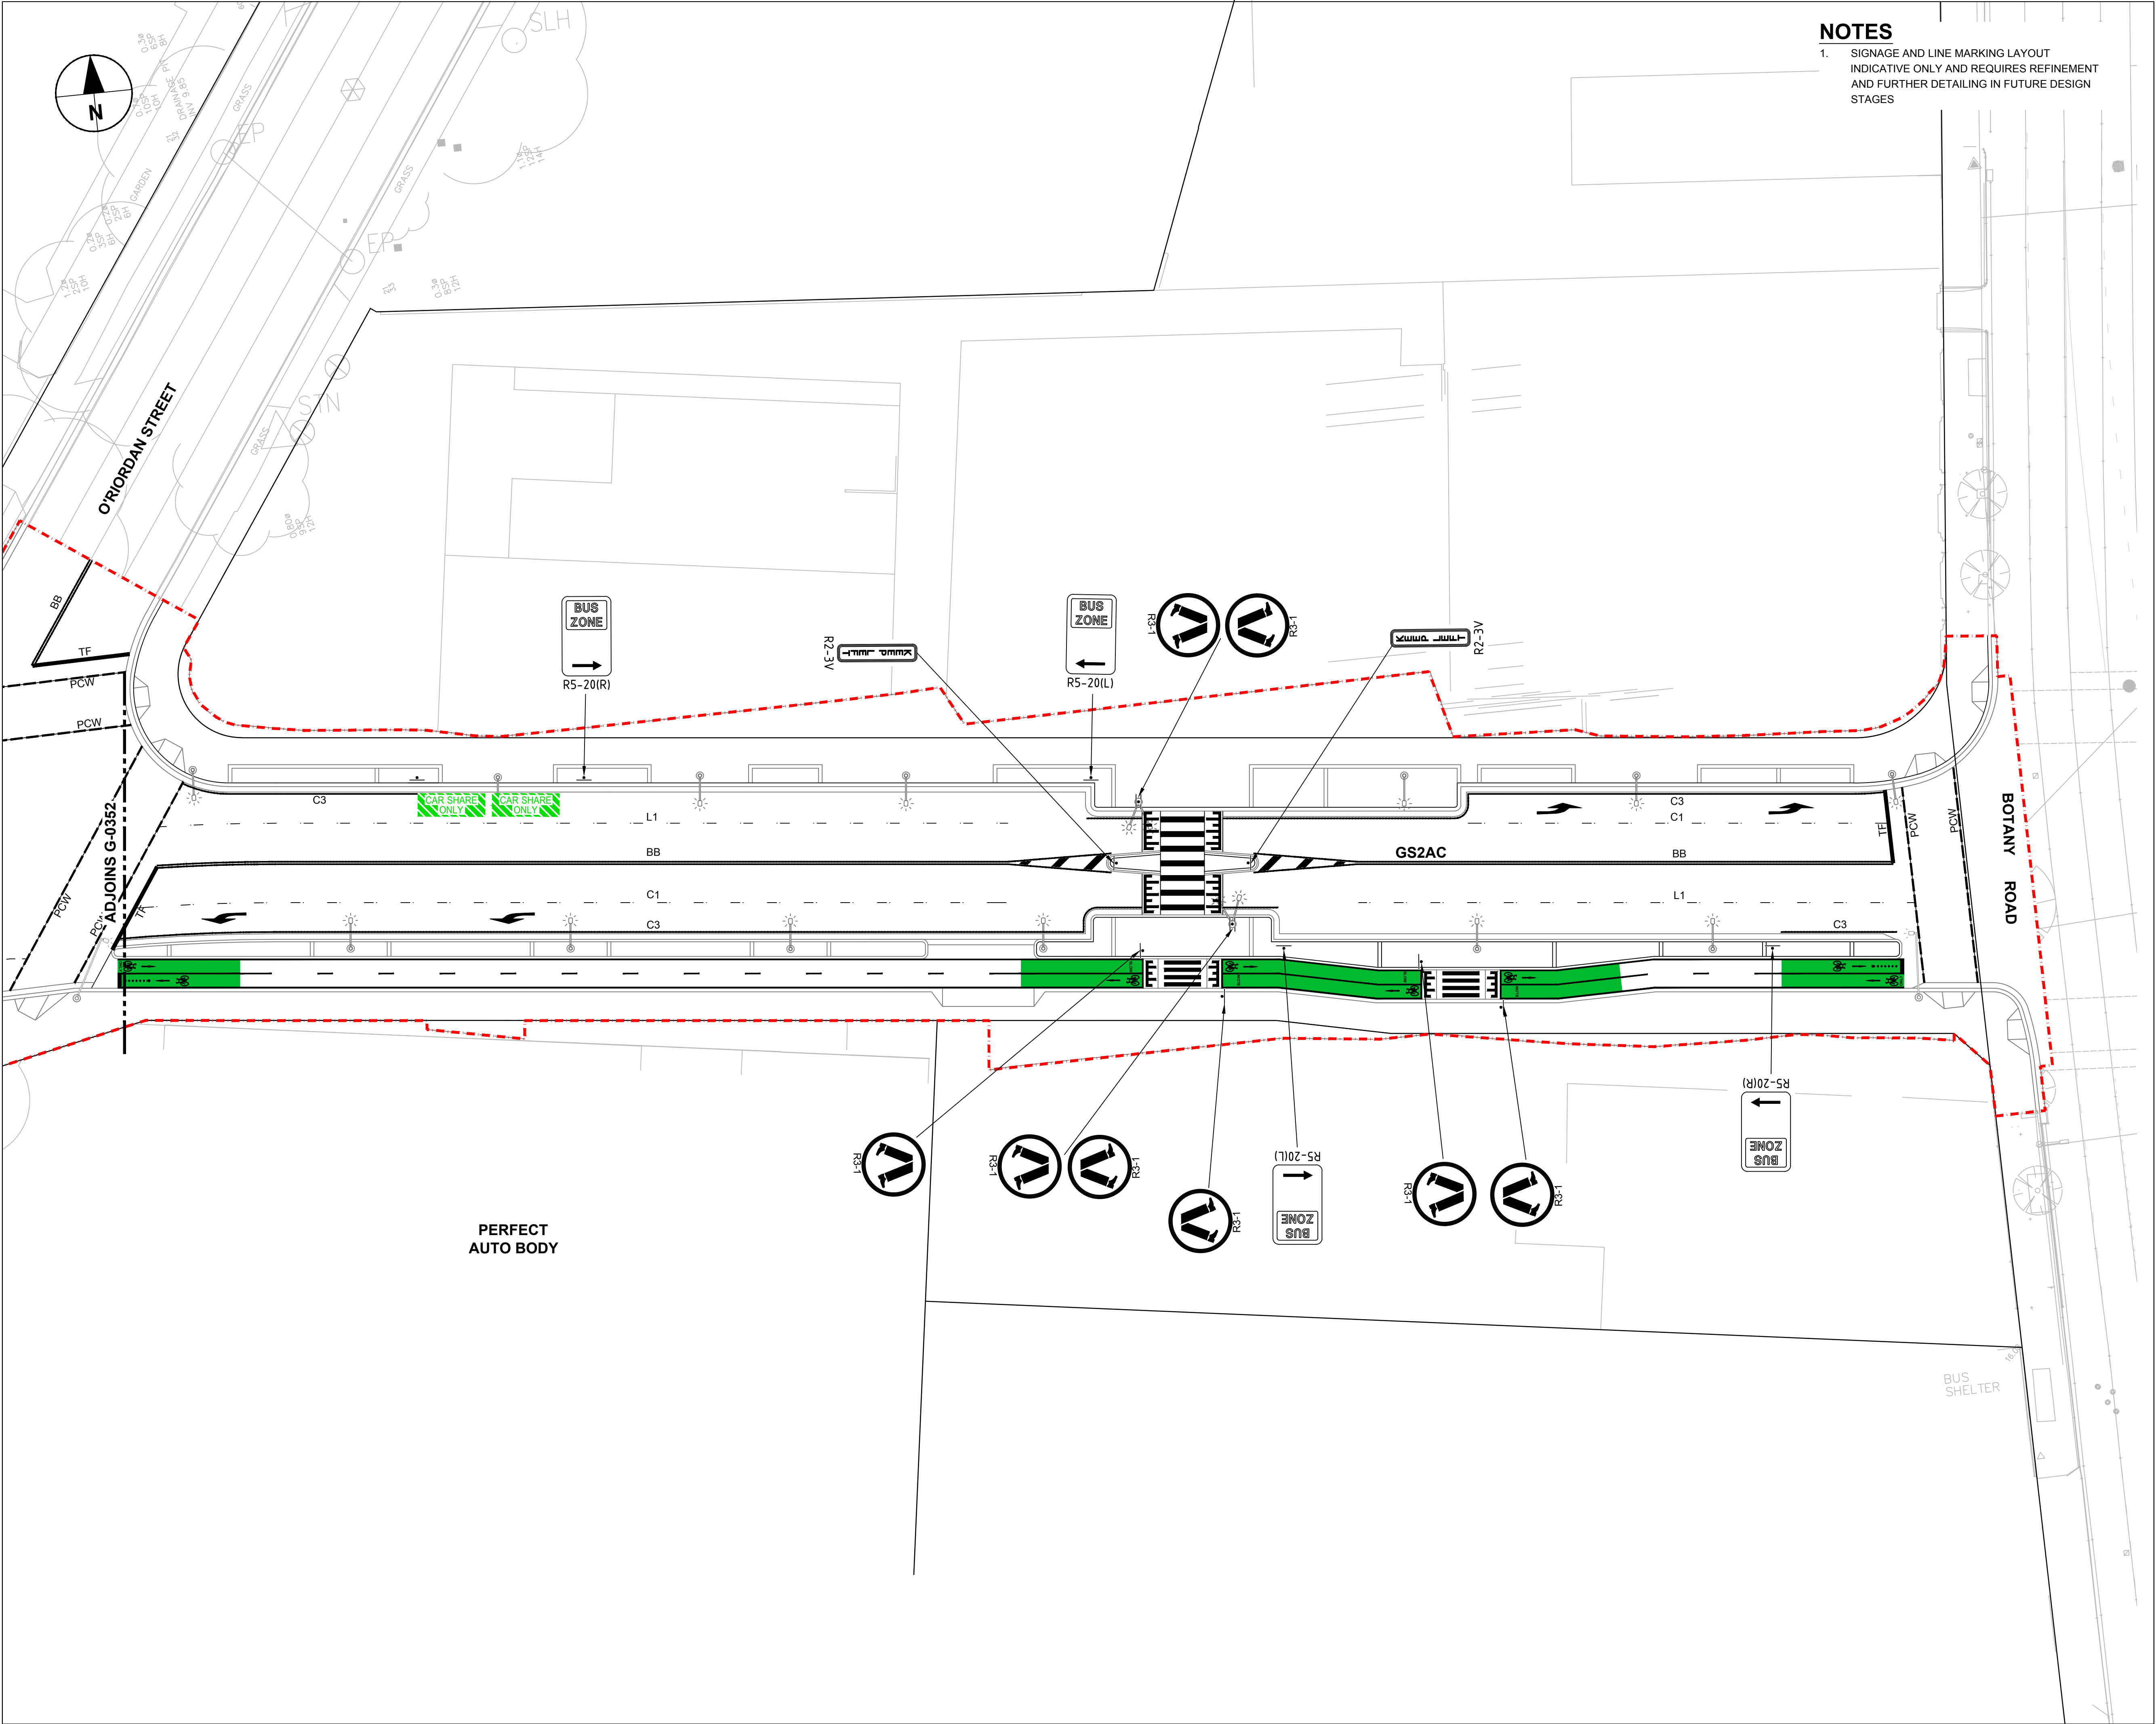

NOTES

1. SIGNAGE AND LINE MARKING LAYOUT
INDICATIVE ONLY AND REQUIRES REFINEMENT
AND FURTHER DETAILING IN FUTURE DESIGN
STAGES

AECOM

PROJECT

GREEN SQUARE
TO ASHMORE
CONNECTOR

CLIENT

CITY OF SYDNEY

CONSULTANT

AECOM Australia Pty Ltd
Level 21, 420 George Street, Sydney, NSW 2000
PO Box Q410, QVB PO, Sydney, NSW, 1230
+61 2 8934 0000 tel +61 2 8934 0001 fax
www.aecom.com

SCALE BAR

0 6.25 12.5
m
1:250

ISSUE/REVISION

01	09.10.17	CONCEPT DESIGN
I/R	DATE	DESCRIPTION

KEY PLAN

PROJECT NUMBER

60300384

SHEET TITLE

PACKAGE 6
SIGNS AND LINES
PLAN
SHEET 1


SHEET NUMBER

60300384-SHT-02-06-G-0351

REV

01

ISO A1 594mm x 841mm
Approved:
Checked:
Designer: JC
Project Management Initials:
Last saved by: BEYESG(2017-10-09) Last Plotted: 2017-10-09
Filename: P:\603\60300384\5 CAD\02 SHEETS\AECOM\PHASE 02\PACKAGE 06\60300384-SHT-02-06-G-0352.DWG

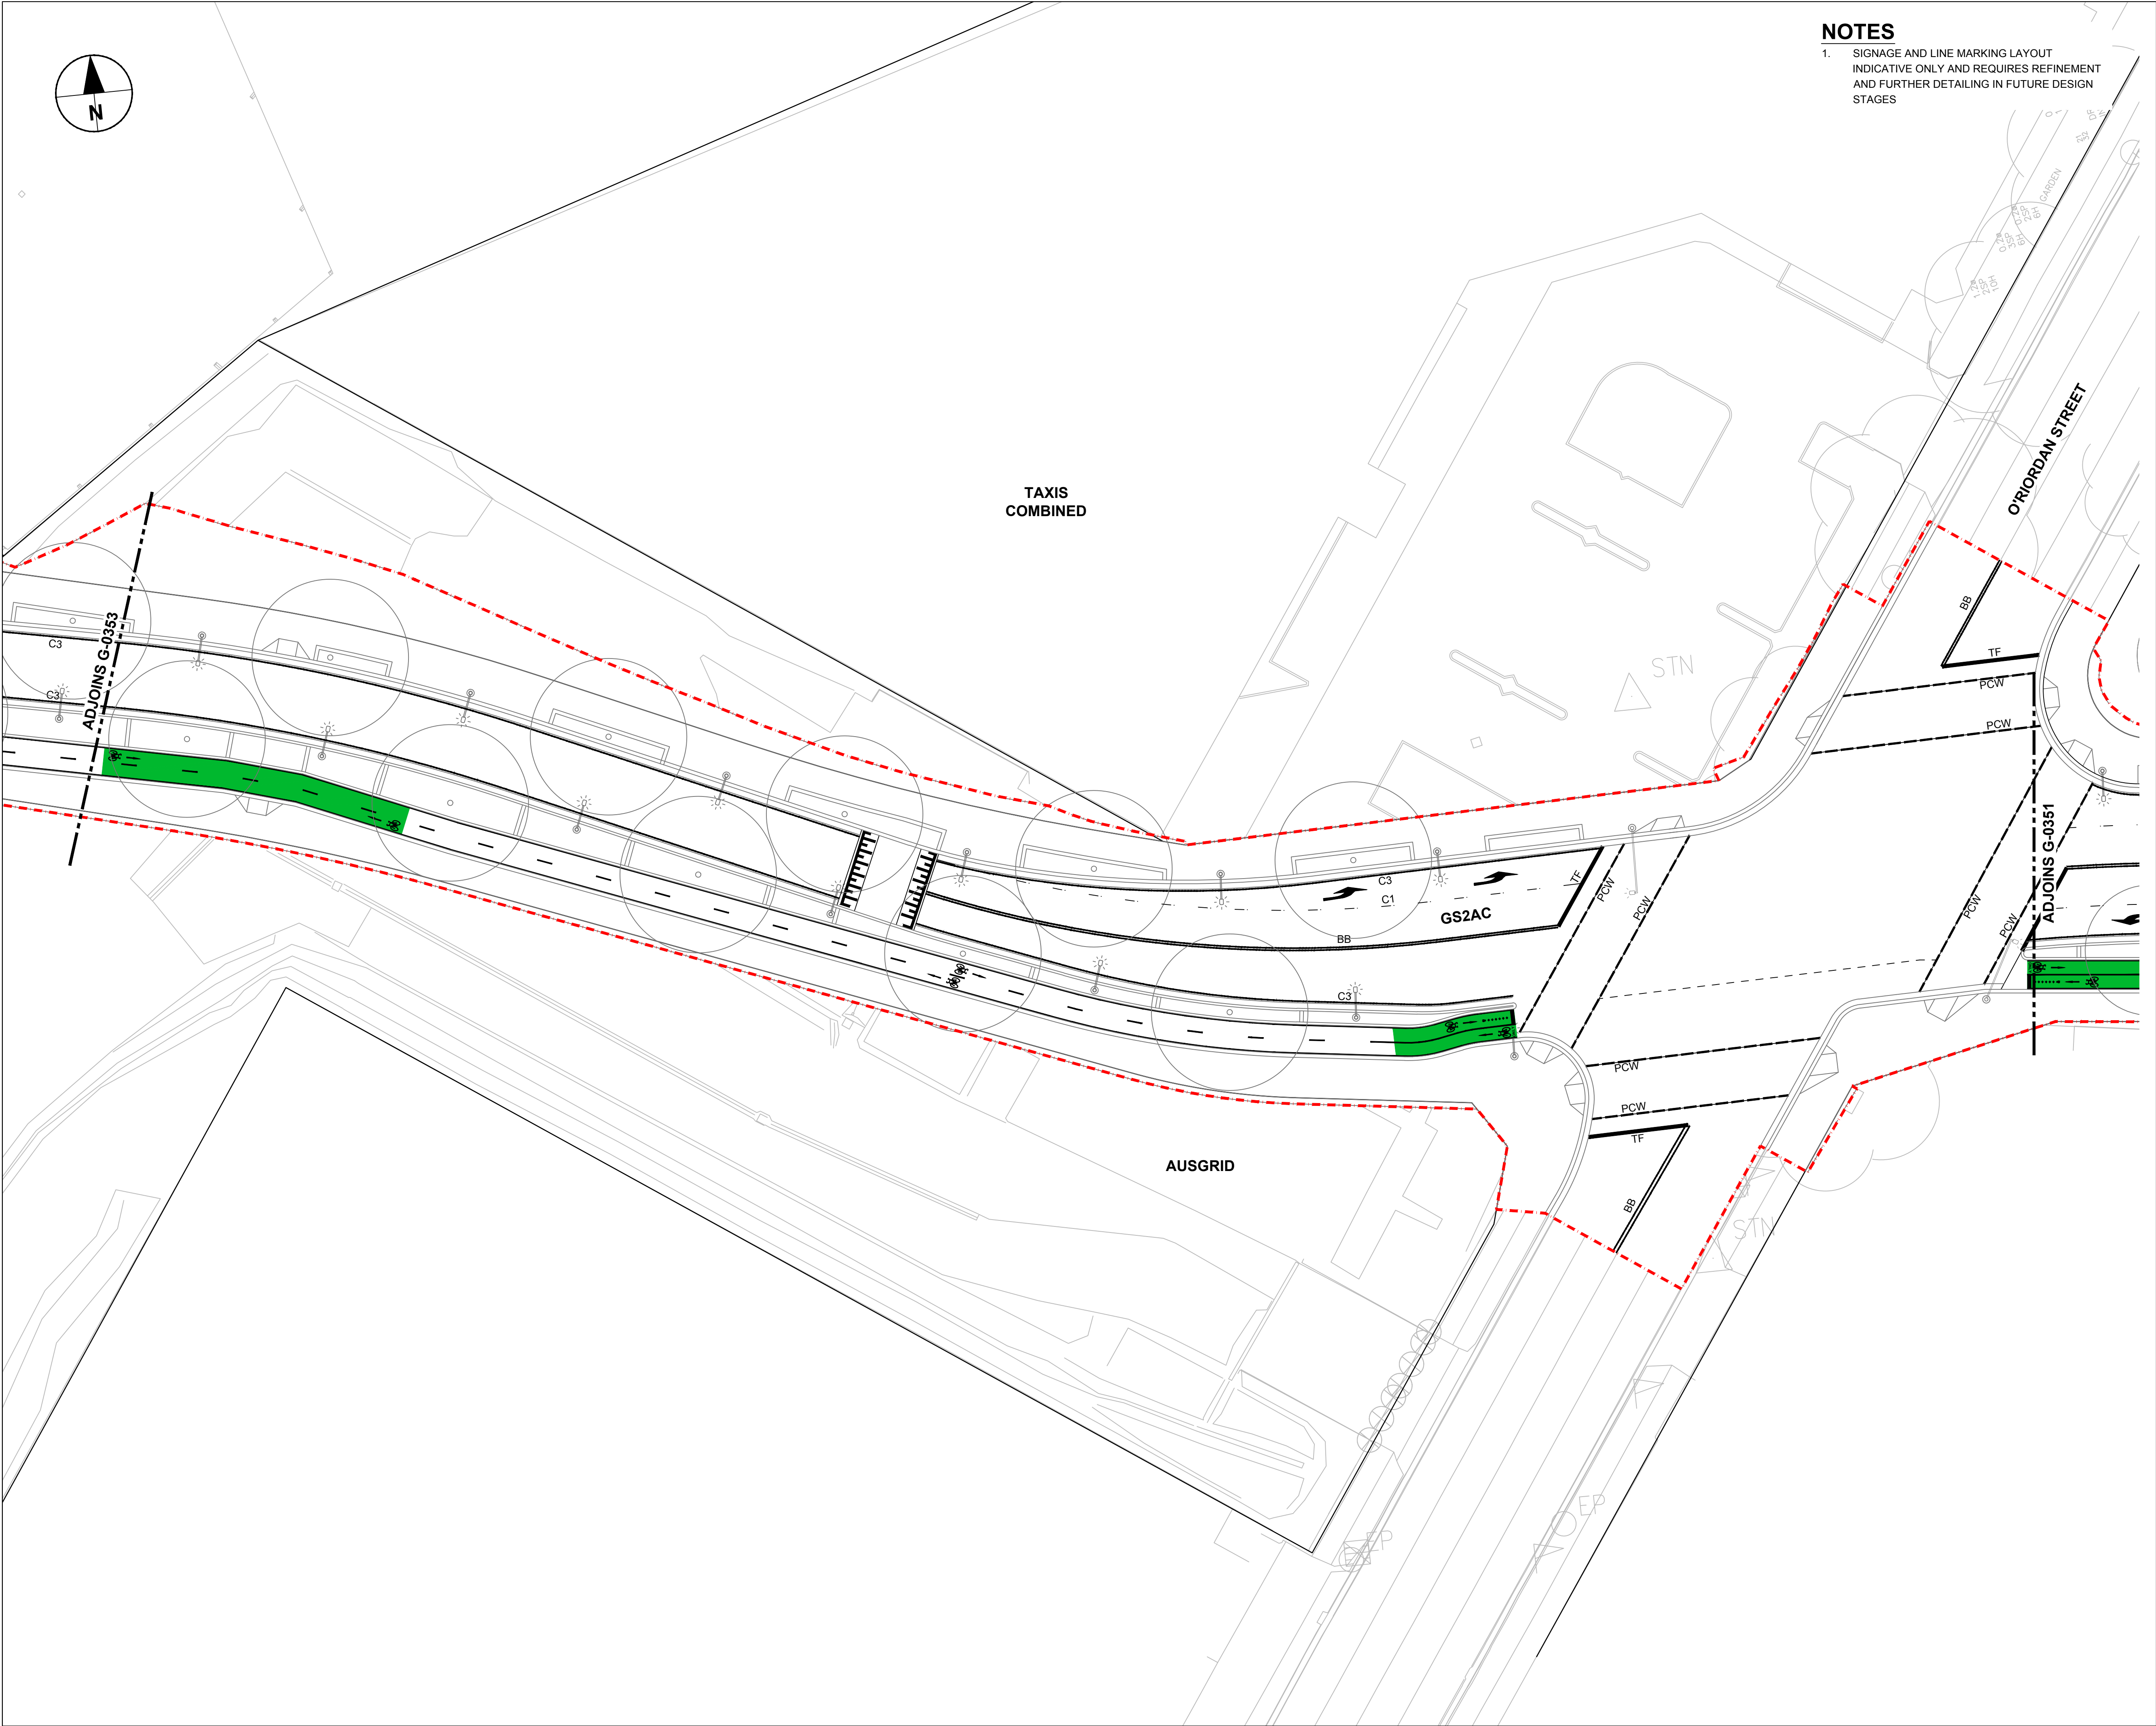


NOTES
1. SIGNAGE AND LINE MARKING LAYOUT
INDICATIVE ONLY AND REQUIRES REFINEMENT
AND FURTHER DETAILING IN FUTURE DESIGN
STAGES

AECOM
PROJECT
**GREEN SQUARE
TO ASHMORE
CONNECTOR**


CLIENT




CONSULTANT
AECOM Australia Pty Ltd
Level 21, 420 George Street, Sydney, NSW 2000
PO Box Q410, QVB PO, Sydney, NSW, 1230
+61 2 8934 0000 tel +61 2 8934 0001 fax
www.aecom.com

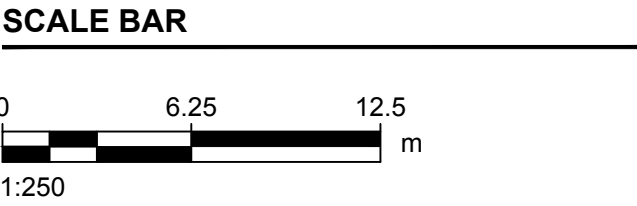

ISSUE/REVISION		
01	09.10.17	CONCEPT DESIGN
I/R	DATE	DESCRIPTION

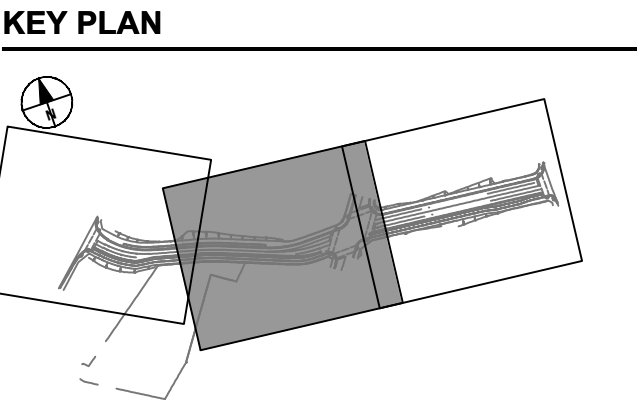

PROJECT NUMBER
60300384
SHEET TITLE
PACKAGE 6
SIGNS AND LINES
PLAN
SHEET 2
SHEET NUMBER
60300384-SHT-02-06-G-0352
REV
01

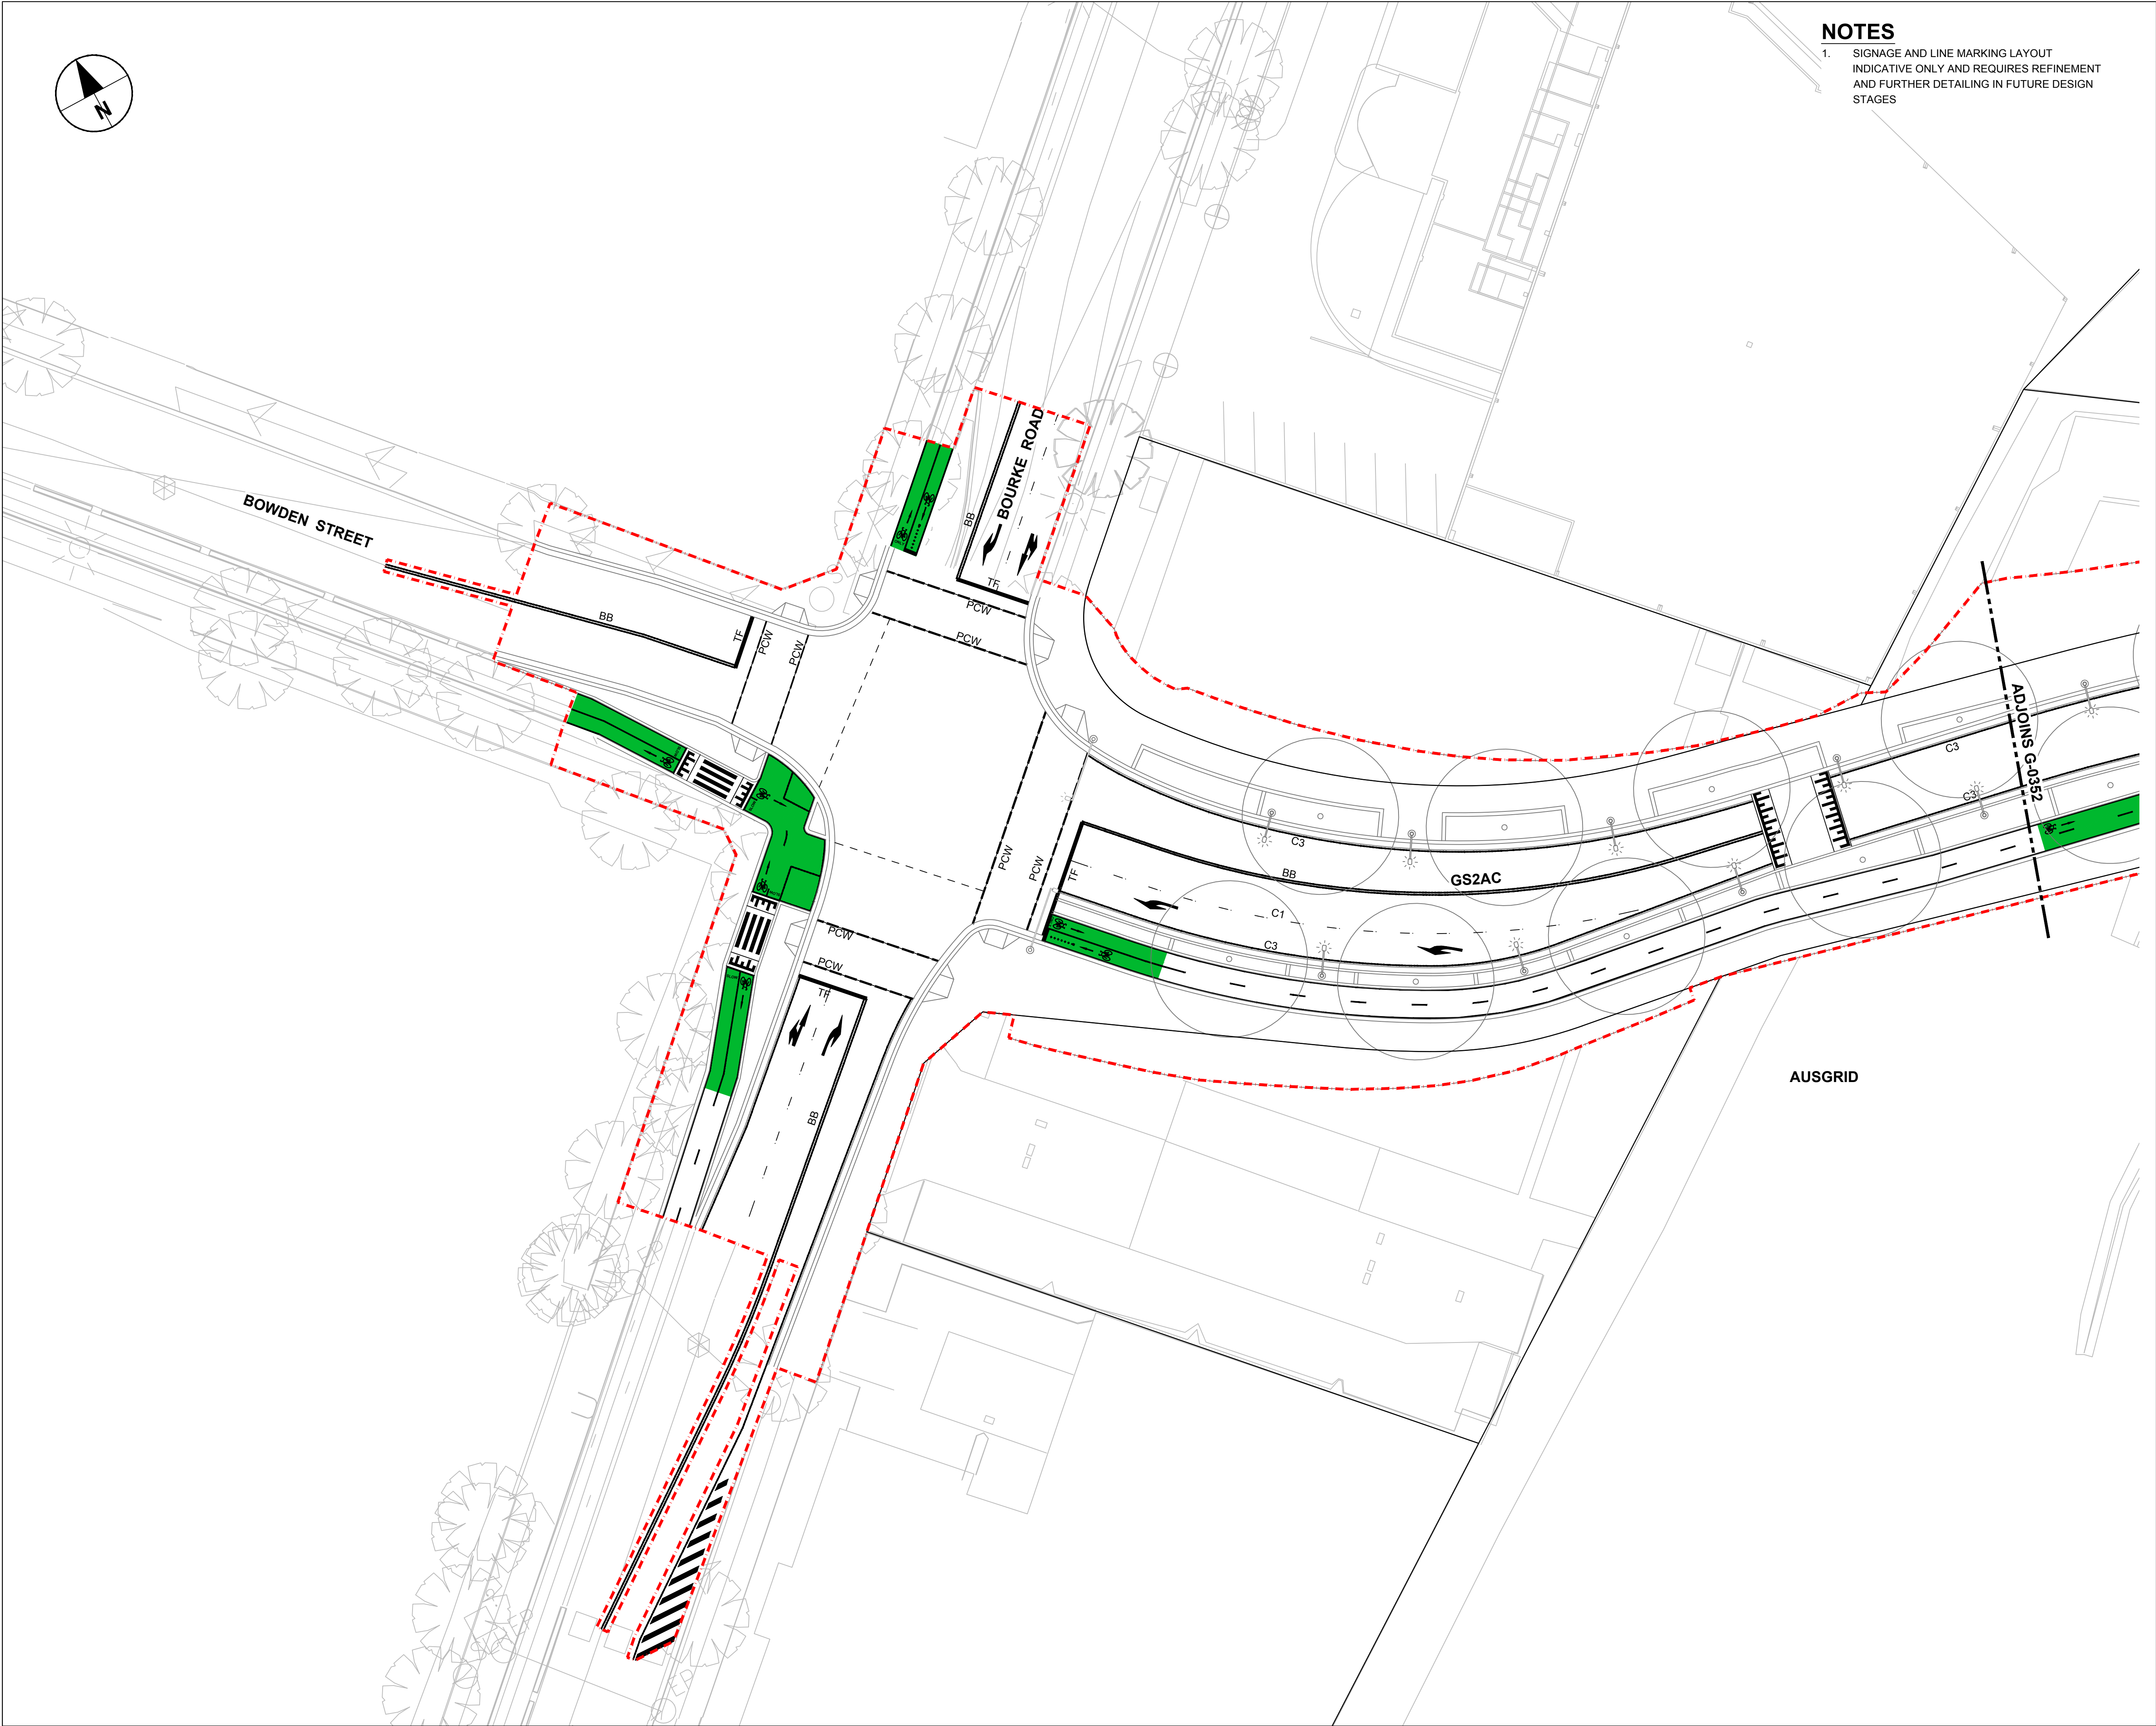

NOTES

1. SIGNAGE AND LINE MARKING LAYOUT
INDICATIVE ONLY AND REQUIRES REFINEMENT
AND FURTHER DETAILING IN FUTURE DESIGN
STAGES

AECOM

PROJECT

**GREEN SQUARE
TO ASHMORE
CONNECTOR**

CLIENT



CONSULTANT

AECOM Australia Pty Ltd
Level 21, 420 George Street, Sydney, NSW 2000
PO Box Q410, QVB PO, Sydney, NSW, 1230
+61 2 8934 0000 tel +61 2 8934 0001 fax
www.aecom.com


SCALE BAR



ISSUE/REVISION

01	09.10.17	CONCEPT DESIGN
I/R	DATE	DESCRIPTION

KEY PLAN

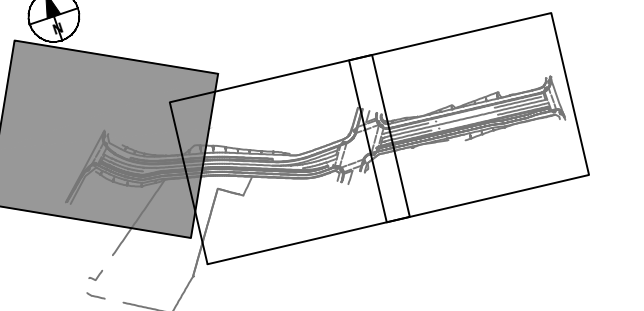

PROJECT NUMBER

60300384

SHEET TITLE


PACKAGE 6
SIGNS AND LINES
PLAN
SHEET 3

SHEET NUMBER

60300384-SHT-02-06-G-0353

REV

01

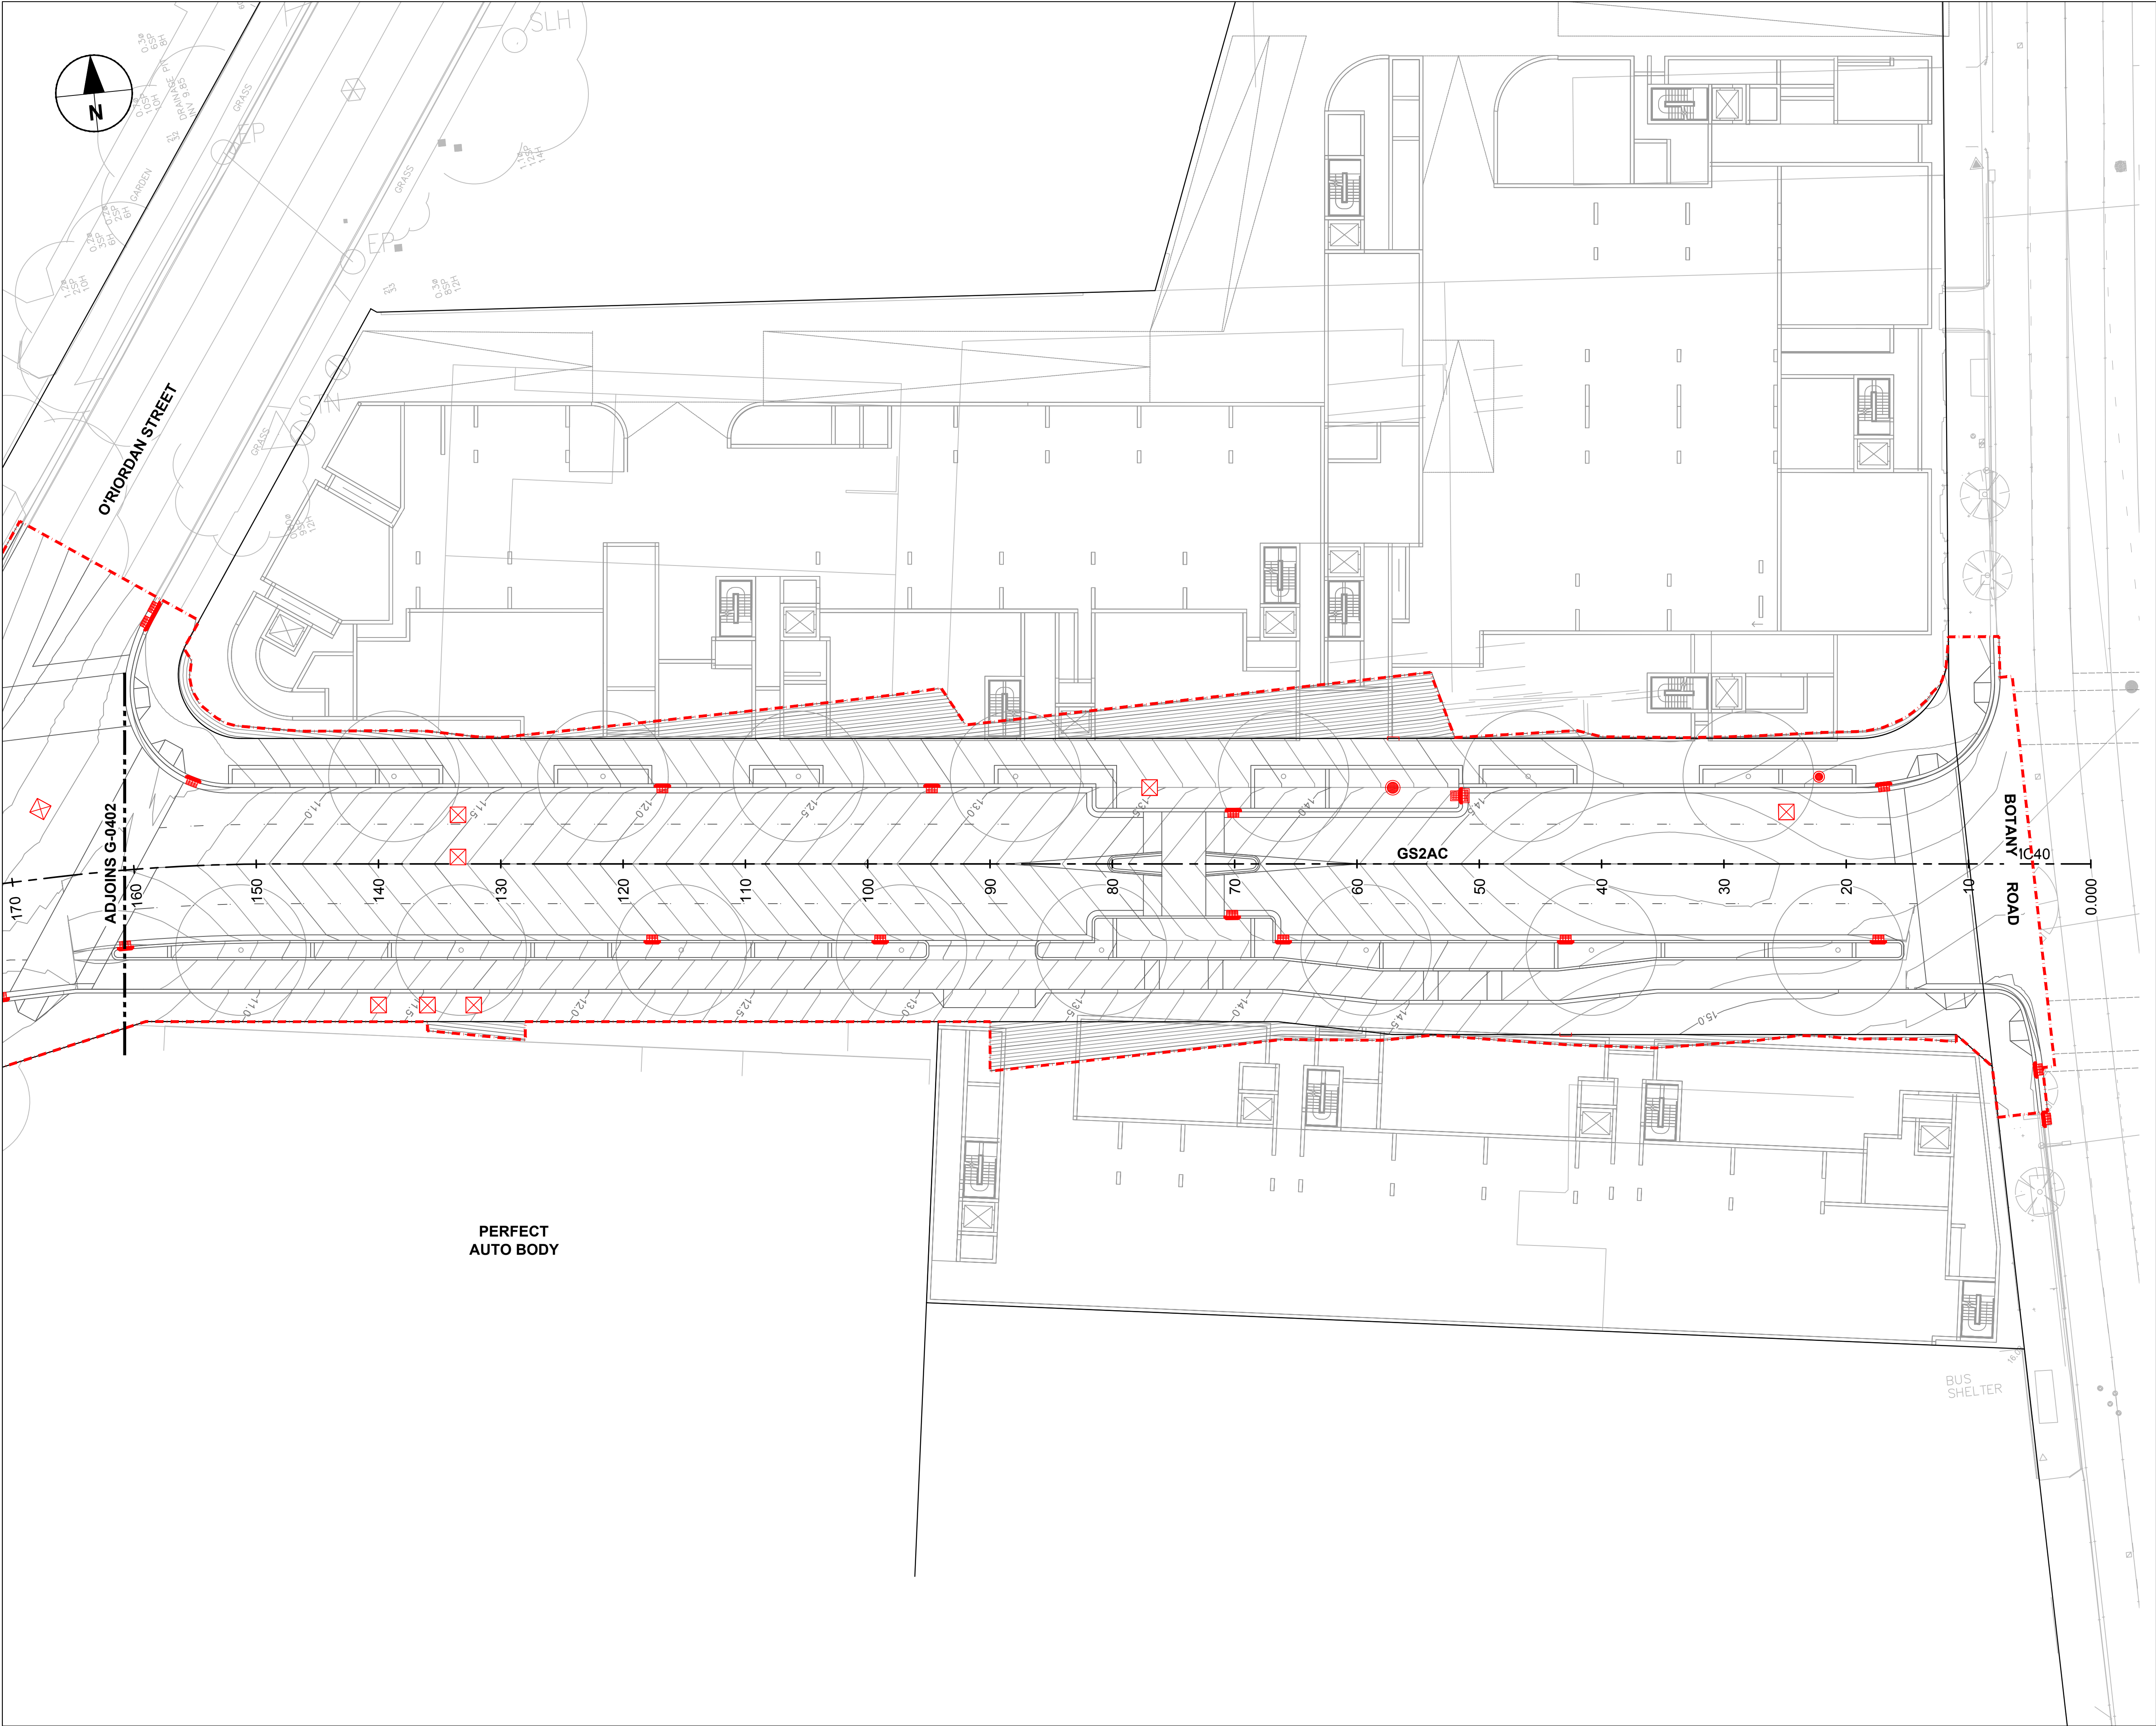

PROJECT

GREEN SQUARE
TO ASHMORE
CONNECTOR


CLIENT



CONSULTANT

AECOM Australia Pty Ltd
Level 21, 420 George Street, Sydney, NSW 2000
PO Box Q410, QVB PO, Sydney, NSW, 1230
+61 2 8934 0000 tel +61 2 8934 0001 fax
www.aecom.com


SCALE BAR

 

ISSUE/REVISION

I/R	DATE	DESCRIPTION
01	09.10.17	CONCEPT DESIGN

KEY PLAN

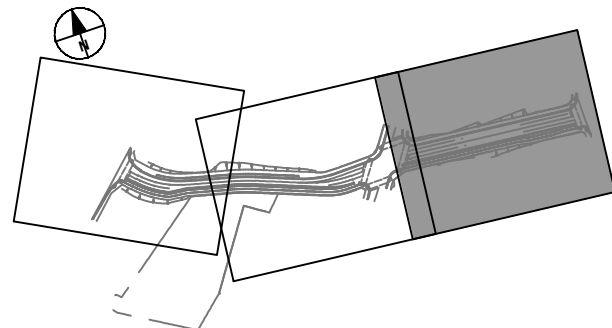

PROJECT NUMBER

60300384

SHEET TITLE

PACKAGE 6
ROAD
CONTROL STRING PLAN
SHEET 1


SHEET NUMBER

60300384-SHT-02-06-G-0401

REV

01

ISO A1 594mm x 841mm
Approved:
Checked:
Designer: JC
Project Management Initials:
Last saved by: BEYESG(2017-10-09) Last Plotted: 2017-10-09
Filename: P:\603\60300384\5 CAD\02 SHEETS\AECOM\PHASE 02\PACKAGE 06\60300384-SHT-02-06-G-0402.DWG

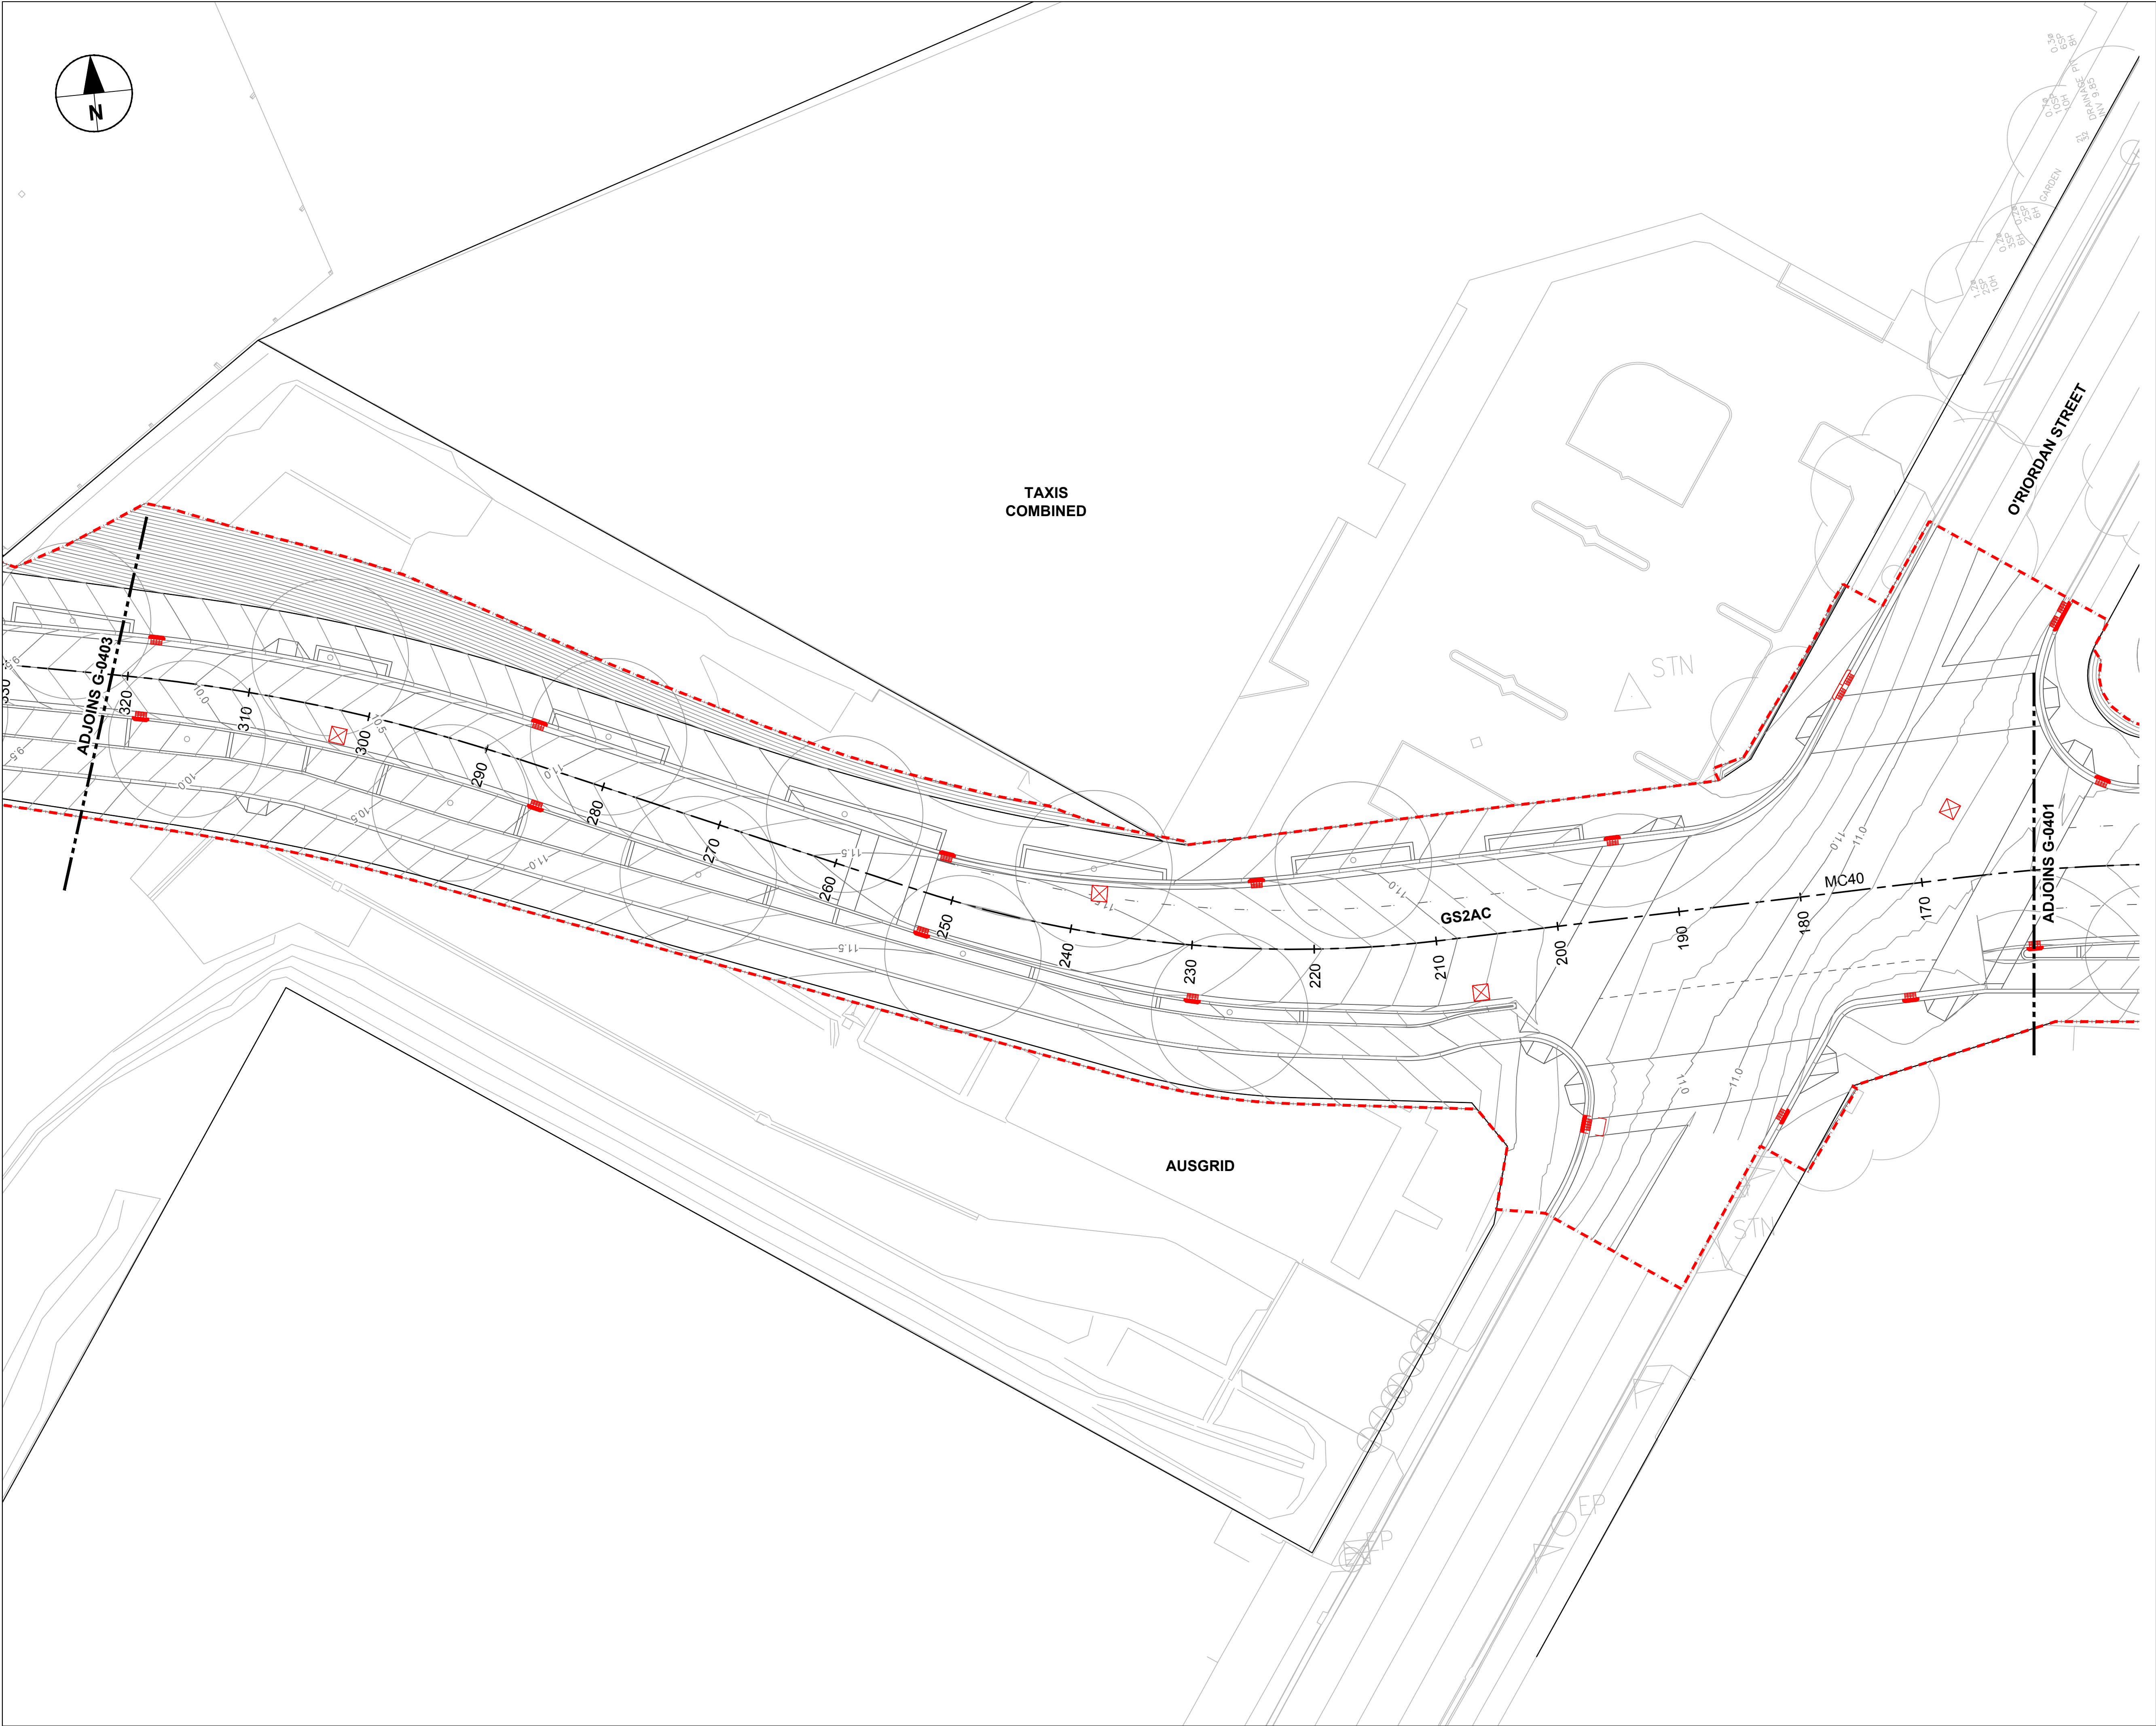

PROJECT

GREEN SQUARE TO ASHMORE CONNECTOR


CLIENT



CONSULTANT

AECOM Australia Pty Ltd
Level 21, 420 George Street, Sydney, NSW 2000
PO Box Q410, QVB PO, Sydney, NSW, 1230
+61 2 8934 0000 tel +61 2 8934 0001 fax
www.aecom.com


SCALE BAR

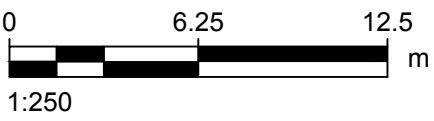

ISSUE/REVISION

I/R	DATE	DESCRIPTION
01	09.10.17	CONCEPT DESIGN

KEY PLAN

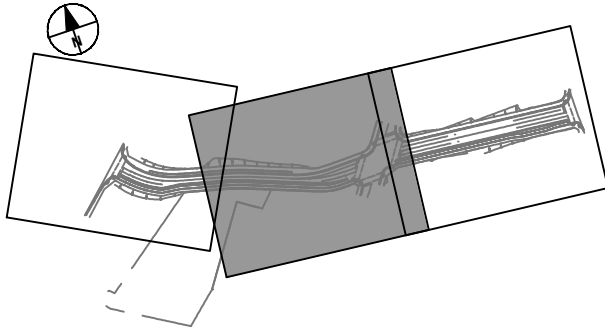

PROJECT NUMBER

60300384

SHEET TITLE

PACKAGE 6

ROAD
CONTROL STRING PLAN
SHEET 2

SHEET NUMBER

60300384-SHT-02-06-G-0402

REV

01

ISO A1 594mm x 841mm


Approved:

Checked:

Designer: JC

Project Management Initials:

Last saved by: BEYESCF(2017-10-09) Last Plotted: 2017-10-09
Filename: P:\603\60300384\5_CAD\02_SHEETS\AECOM\PHASE 02\PACKAGE 06\60300384-SHT-02-06-G-0403.DWG

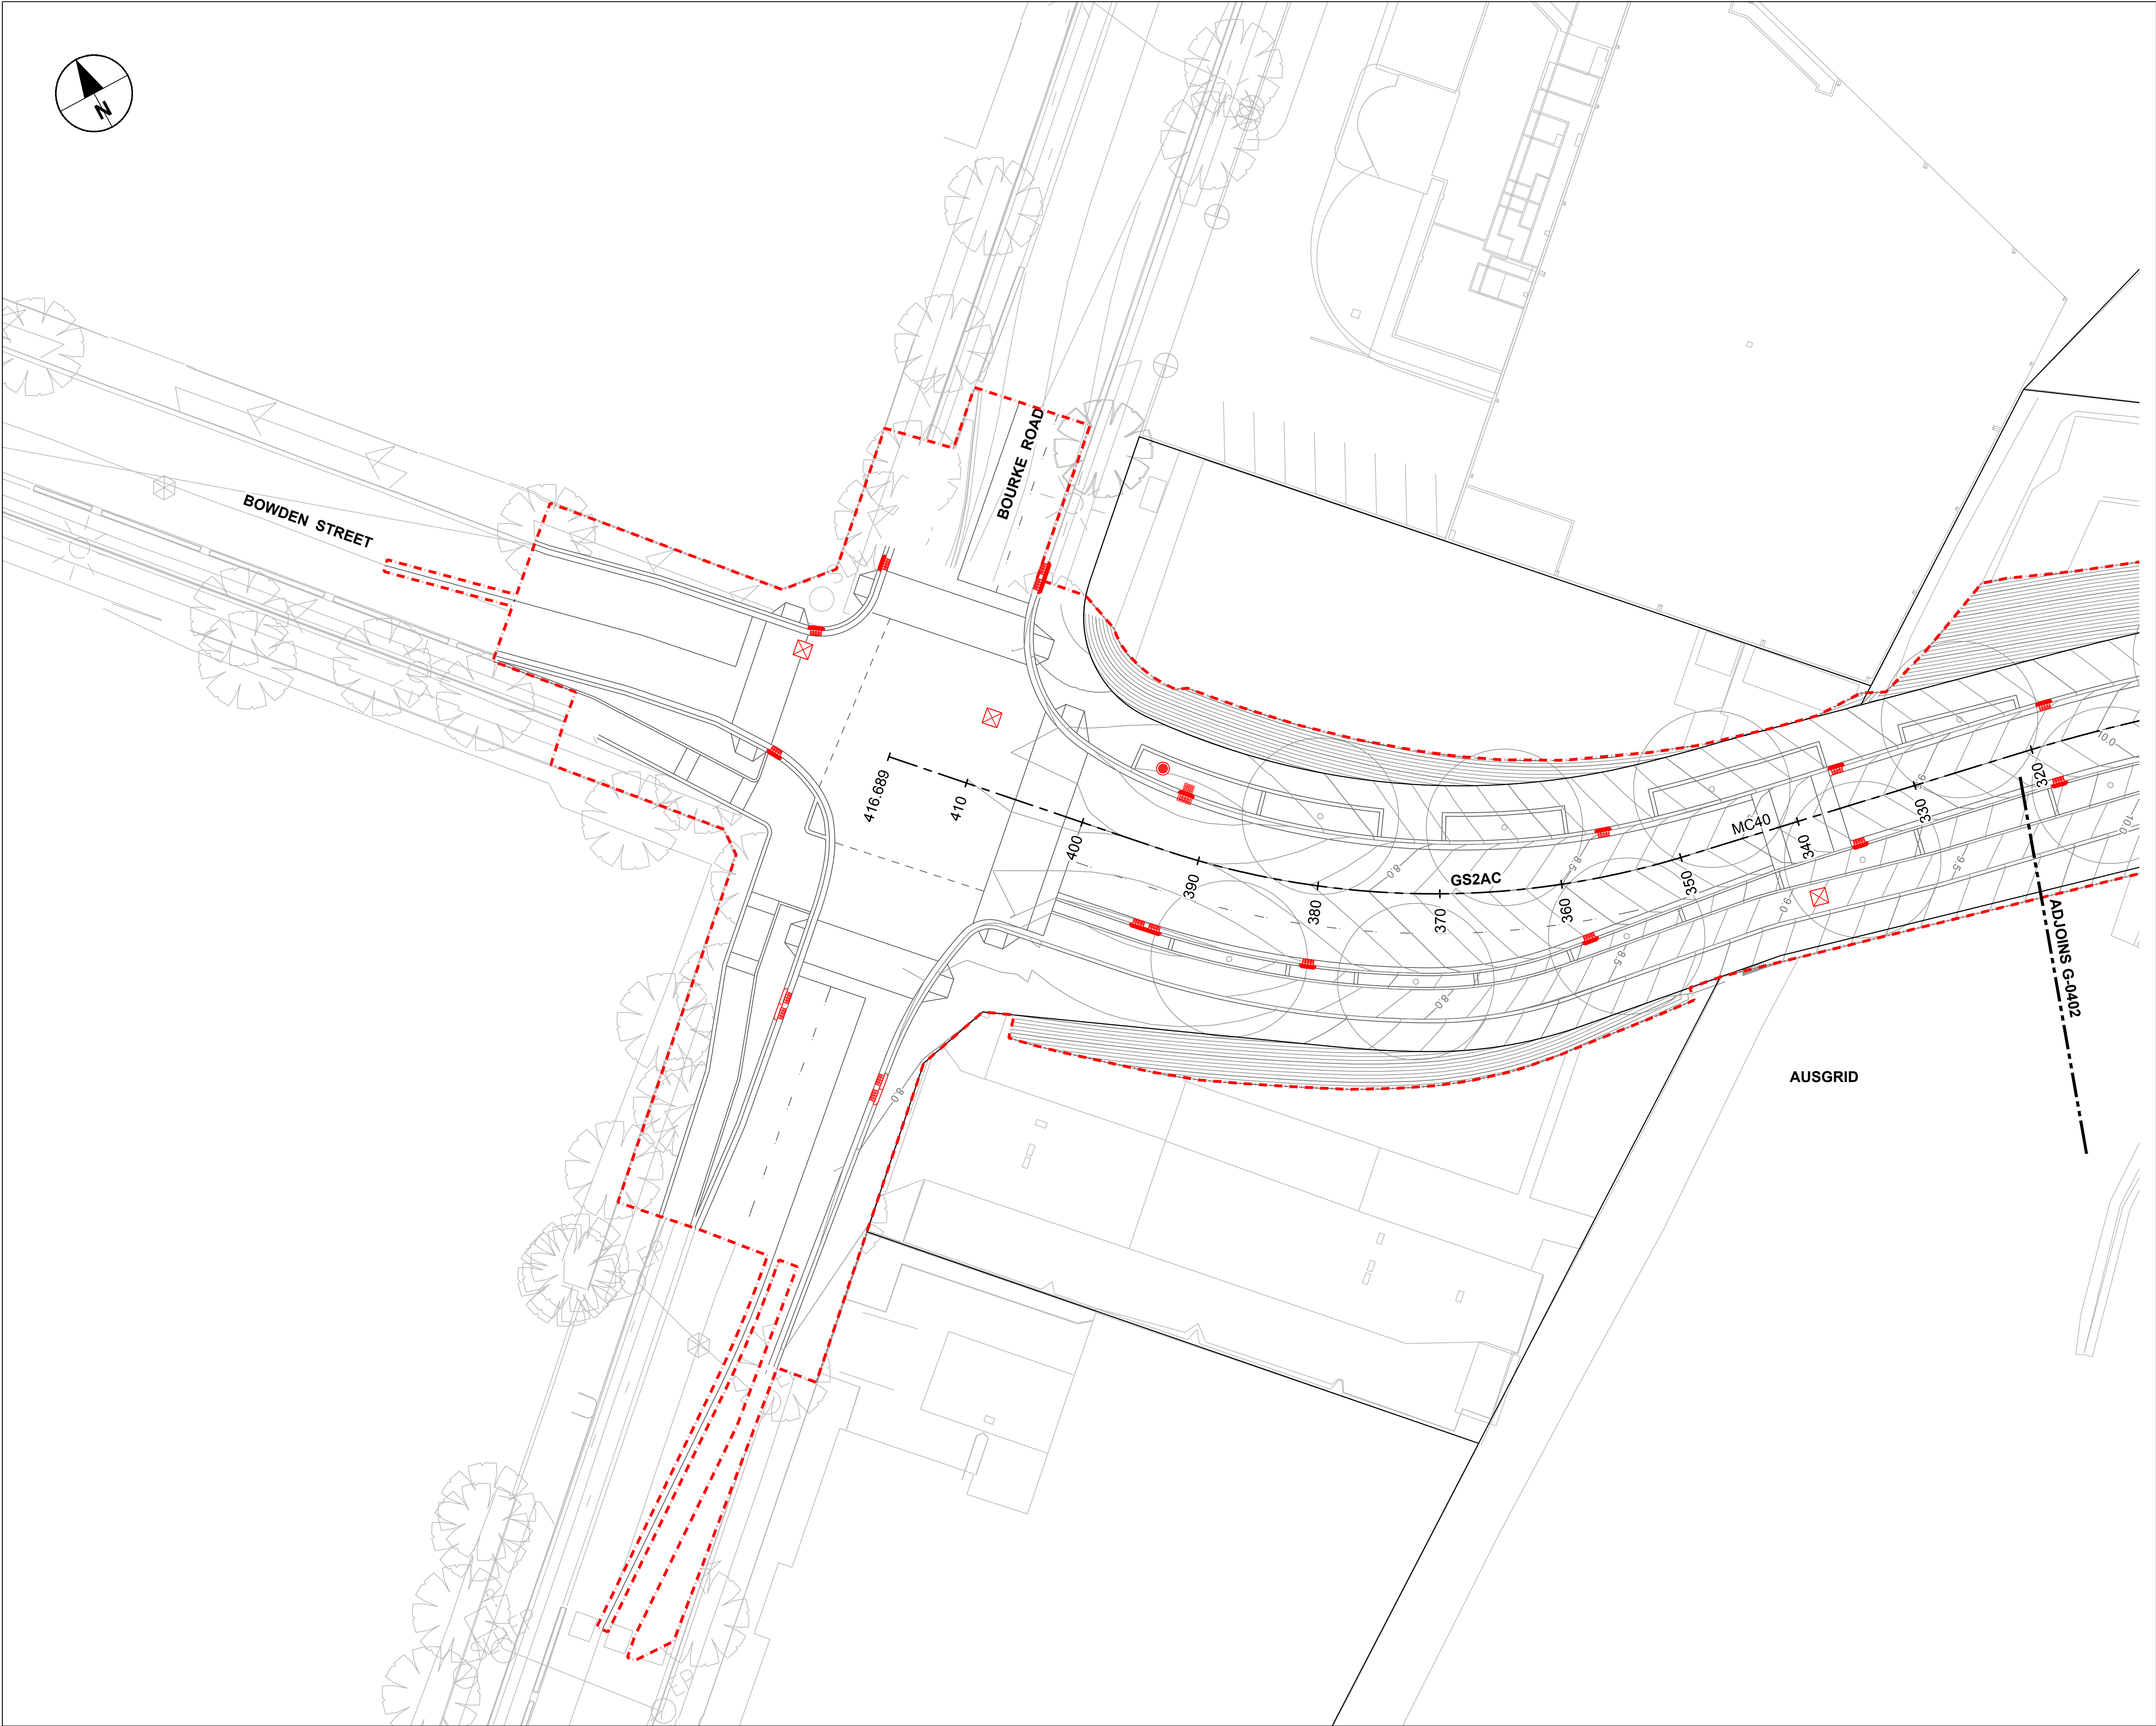

PROJECT

GREEN SQUARE
TO ASHMORE
CONNECTOR


CLIENT



CONSULTANT

AECOM Australia Pty Ltd
Level 21, 420 George Street, Sydney, NSW 2000
PO Box Q410, QVB PO, Sydney, NSW, 1230
+61 2 8934 0000 tel +61 2 8934 0001 fax
www.aecom.com


SCALE BAR

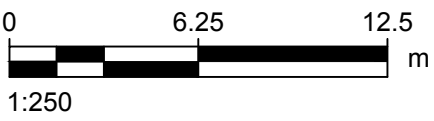

ISSUE/REVISION

01	09.10.17	CONCEPT DESIGN
I/R	DATE	DESCRIPTION

KEY PLAN

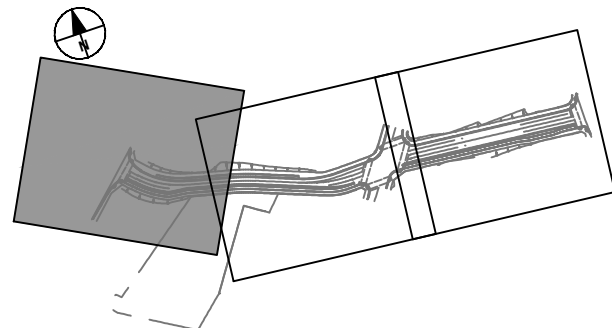

PROJECT NUMBER

60300384

SHEET TITLE


PACKAGE 6
ROAD
CONTROL STRING PLAN
SHEET 3

SHEET NUMBER

60300384-SHT-02-06-G-0403

REV

01

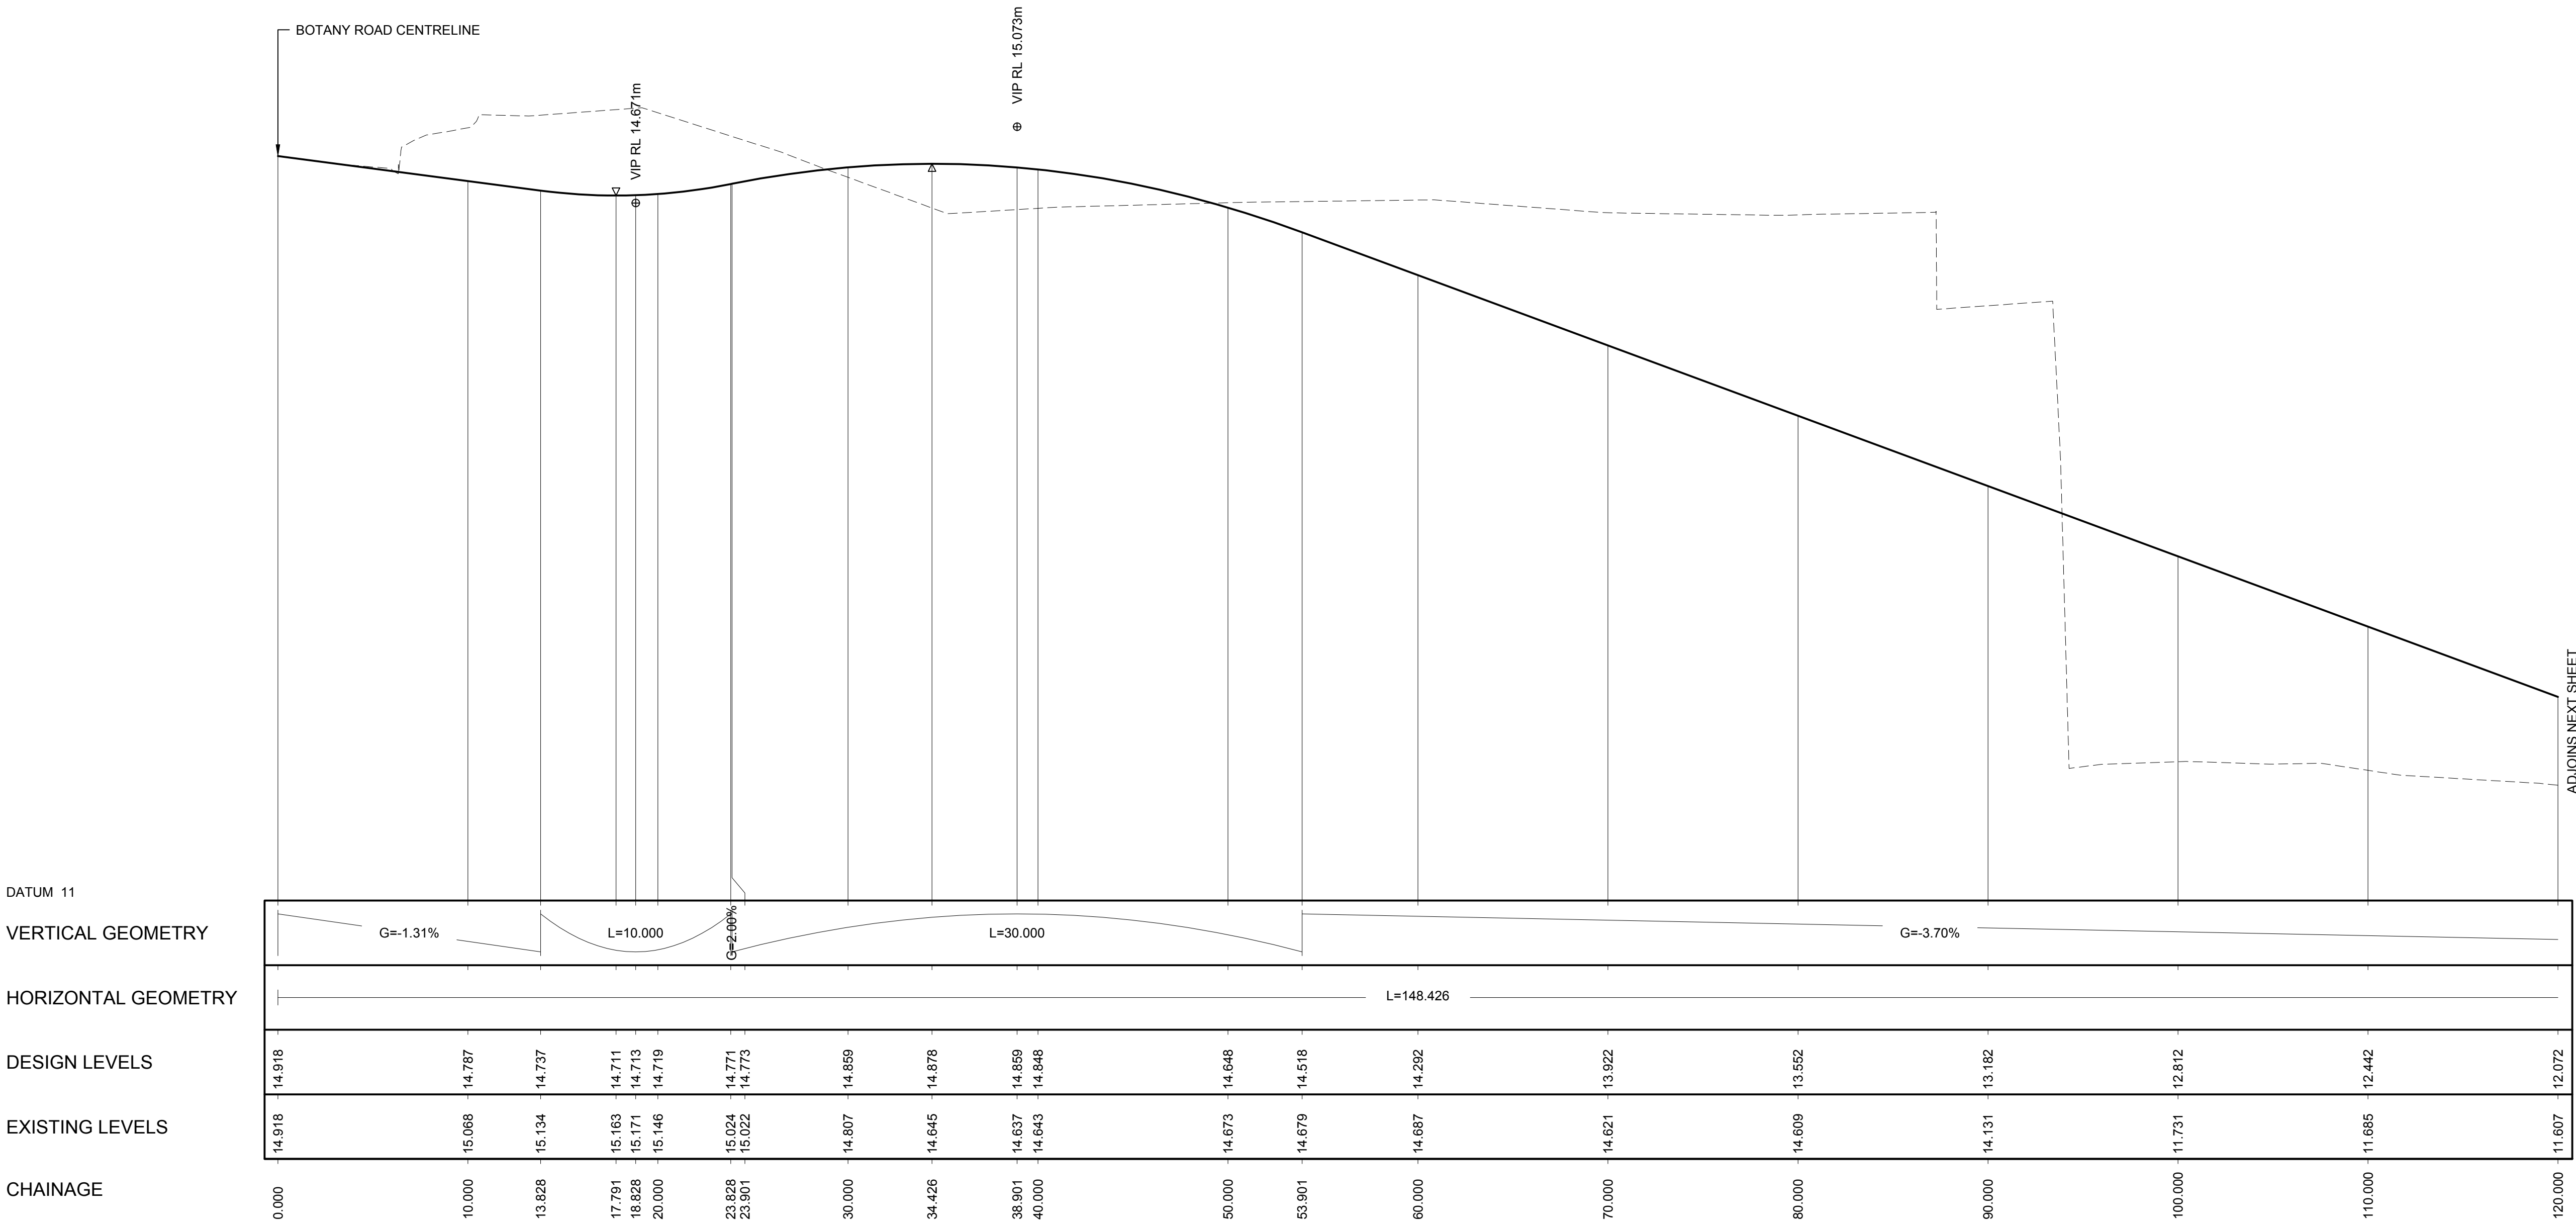

NOTES

- EXISTING SURFACE LEVEL TAKEN FROM:
 - SURVEY REV 7A - DATE SURVEYED 27 AUG 2007. RECEIVED FROM AURECON. SOURCE = 070827 27485 SURVEY REV 7A (PRELIMINARY ISSUE).
 - EWRR- DATE OF SURVEYED 1 FEB 2013 BY WHELANS INSITES PTY LTD, RECIEVED FROM CITY OF SYDNEY. SOURCE = 1435-002.DWG.
 - BOTANY ROAD FOOTPATH - DATE OF SURVEY 6 FEB 2017 BY LAND PARTNERS. SOURCE = CJD303 - SY073358-SV8 BOTANY DETAIL 27022017.DWG.
 - BOURKE, O'RIORDAN, AND BOWDEN - DATE OF SURVEY & SURVEYOR UNKNOWN. SOURCE = SN3714 MX DATA CONVERSION.DWG.



PROJECT

GREEN SQUARE TO ASHMORE CONNECTOR


CLIENT



CONSULTANT

AECOM Australia Pty Ltd
Level 21, 420 George Street, Sydney, NSW 2000
PO Box Q410, QVB PO, Sydney, NSW, 1230
+61 2 8934 0000 tel +61 2 8934 0001 fax
www.aecom.com

SCALE BAR

 

ISSUE/REVISION

I/R	DATE	DESCRIPTION
01	09.10.17	CONCEPT DESIGN

KEY PLAN

PROJECT NUMBER

60300384

SHEET TITLE

PACKAGE 6
ROAD
LONG SECTIONS
SHEET 1

SHEET NUMBER

60300384-SHT-02-06-G-0421

REV

01

DATUM 10


VERTICAL GEOMETRY

HORIZONTAL GEOMETRY

DESIGN LEVELS

EXISTING LEVELS

CHAINAGE

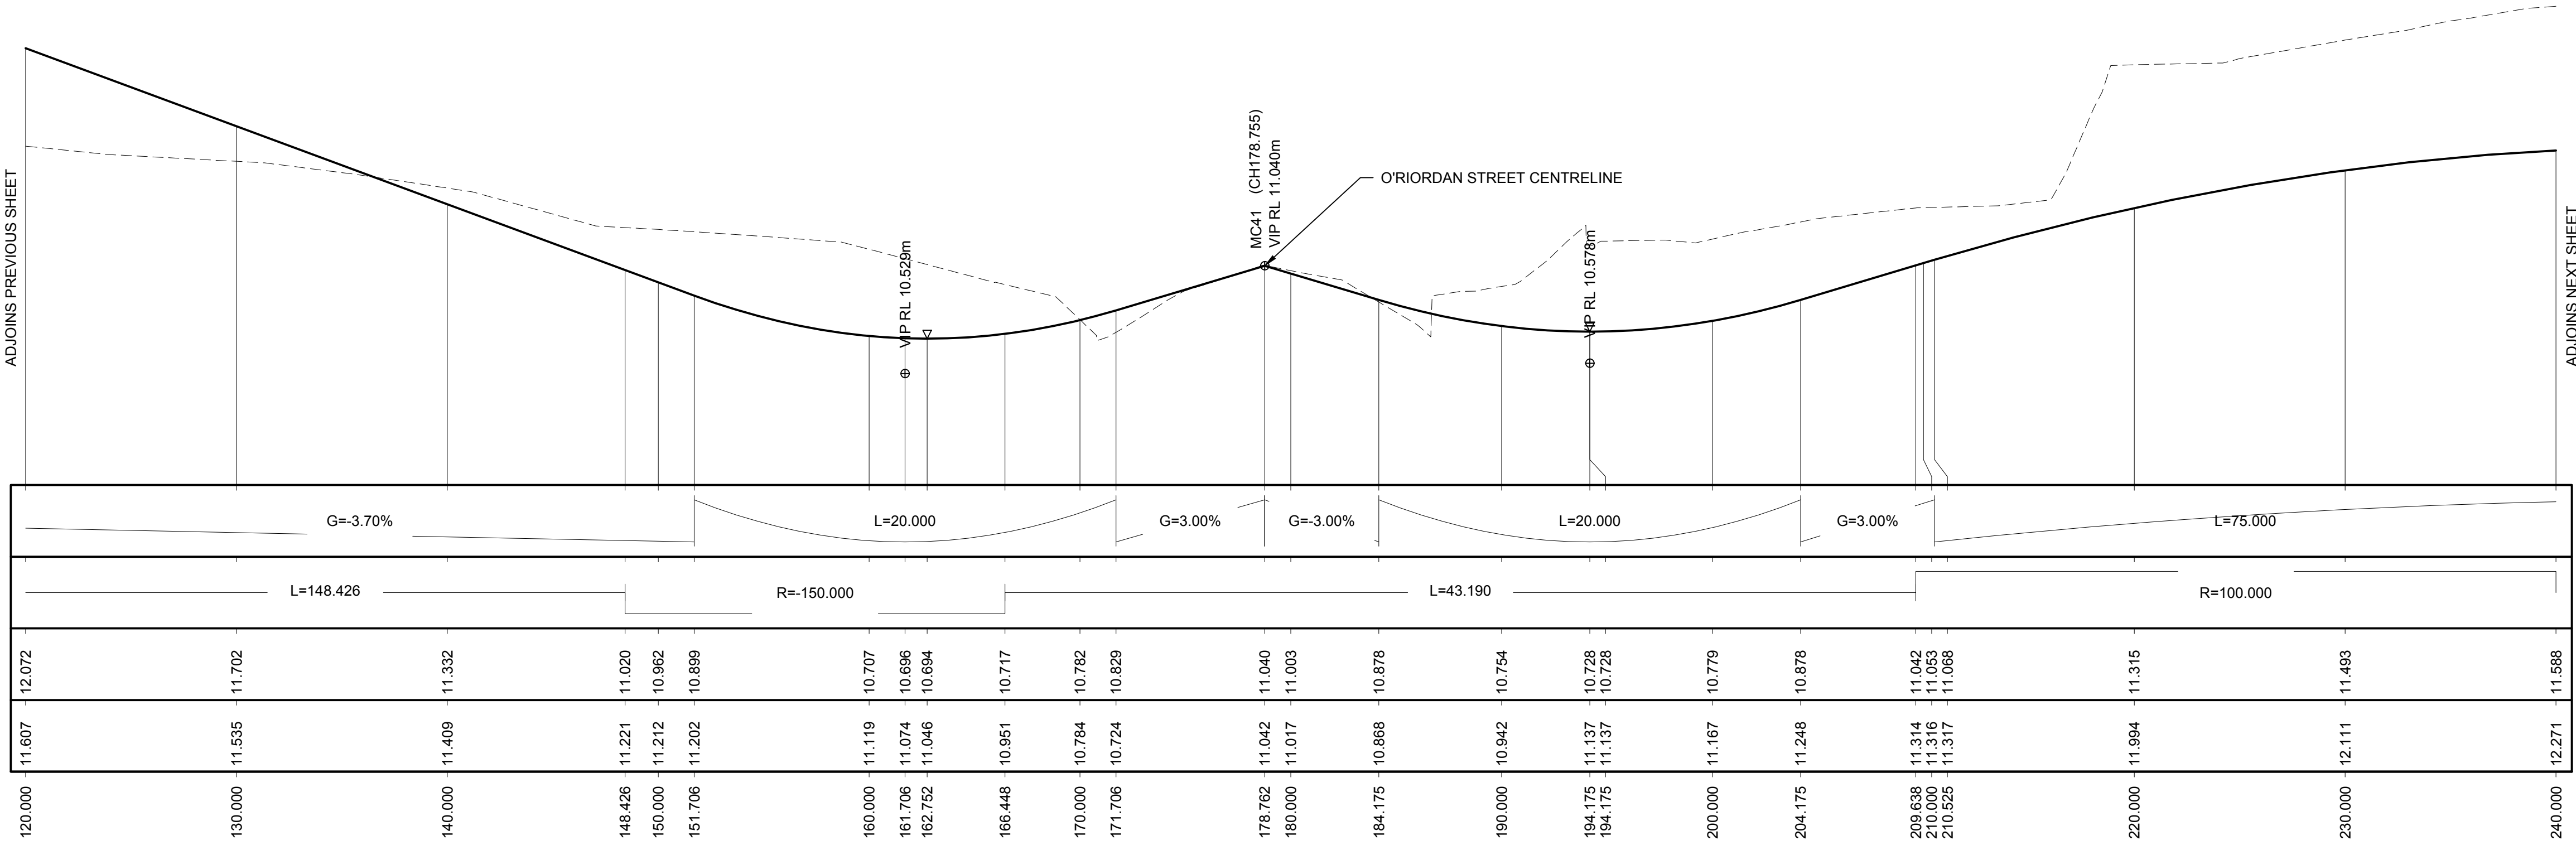

LONGITUDINAL SECTION - MC40 - EAST WEST RELIEF ROAD
A1 HORIZONTAL SCALE 1:200
A1 VERTICAL SCALE 1:20

NOTES

- EXISTING SURFACE LEVEL TAKEN FROM:
 - SURVEY REV 7A - DATE SURVEYED 27 AUG 2007. RECEIVED FROM AURECON. SOURCE = 070827 27485 SURVEY REV 7A (PRELIMINARY ISSUE).
 - EWRR- DATE OF SURVEYED 1 FEB 2013 BY WHELANS INSITES PTY LTD, RECIEVED FROM CITY OF SYDNEY. SOURCE = 1435-002.DWG.
 - BOTANY ROAD FOOTPATH - DATE OF SURVEY 6 FEB 2017 BY LAND PARTNERS. SOURCE = CJD303 - SY073358-SV8 BOTANY DETAIL 27022017.DWG.
 - BOURKE, O'RIORDAN, AND BOWDEN - DATE OF SURVEY & SURVEYOR UNKNOWN. SOURCE = SN3714 MX DATA CONVERSION.DWG.



PROJECT

GREEN SQUARE
TO ASHMORE
CONNECTOR


CLIENT



CONSULTANT

AECOM Australia Pty Ltd
Level 21, 420 George Street, Sydney, NSW 2000
PO Box Q410, QVB PO, Sydney, NSW, 1230
+61 2 8934 0000 tel +61 2 8934 0001 fax
www.aecom.com

SCALE BAR

 

ISSUE/REVISION

ISSUE/REVISION		
01	09.10.17	CONCEPT DESIGN
I/R	DATE	DESCRIPTION

KEY PLAN

PROJECT NUMBER

60300384

SHEET TITLE


PACKAGE 6
ROAD
LONG SECTIONS
SHEET 2

SHEET NUMBER

60300384-SHT-02-06-G-0422

REV

01

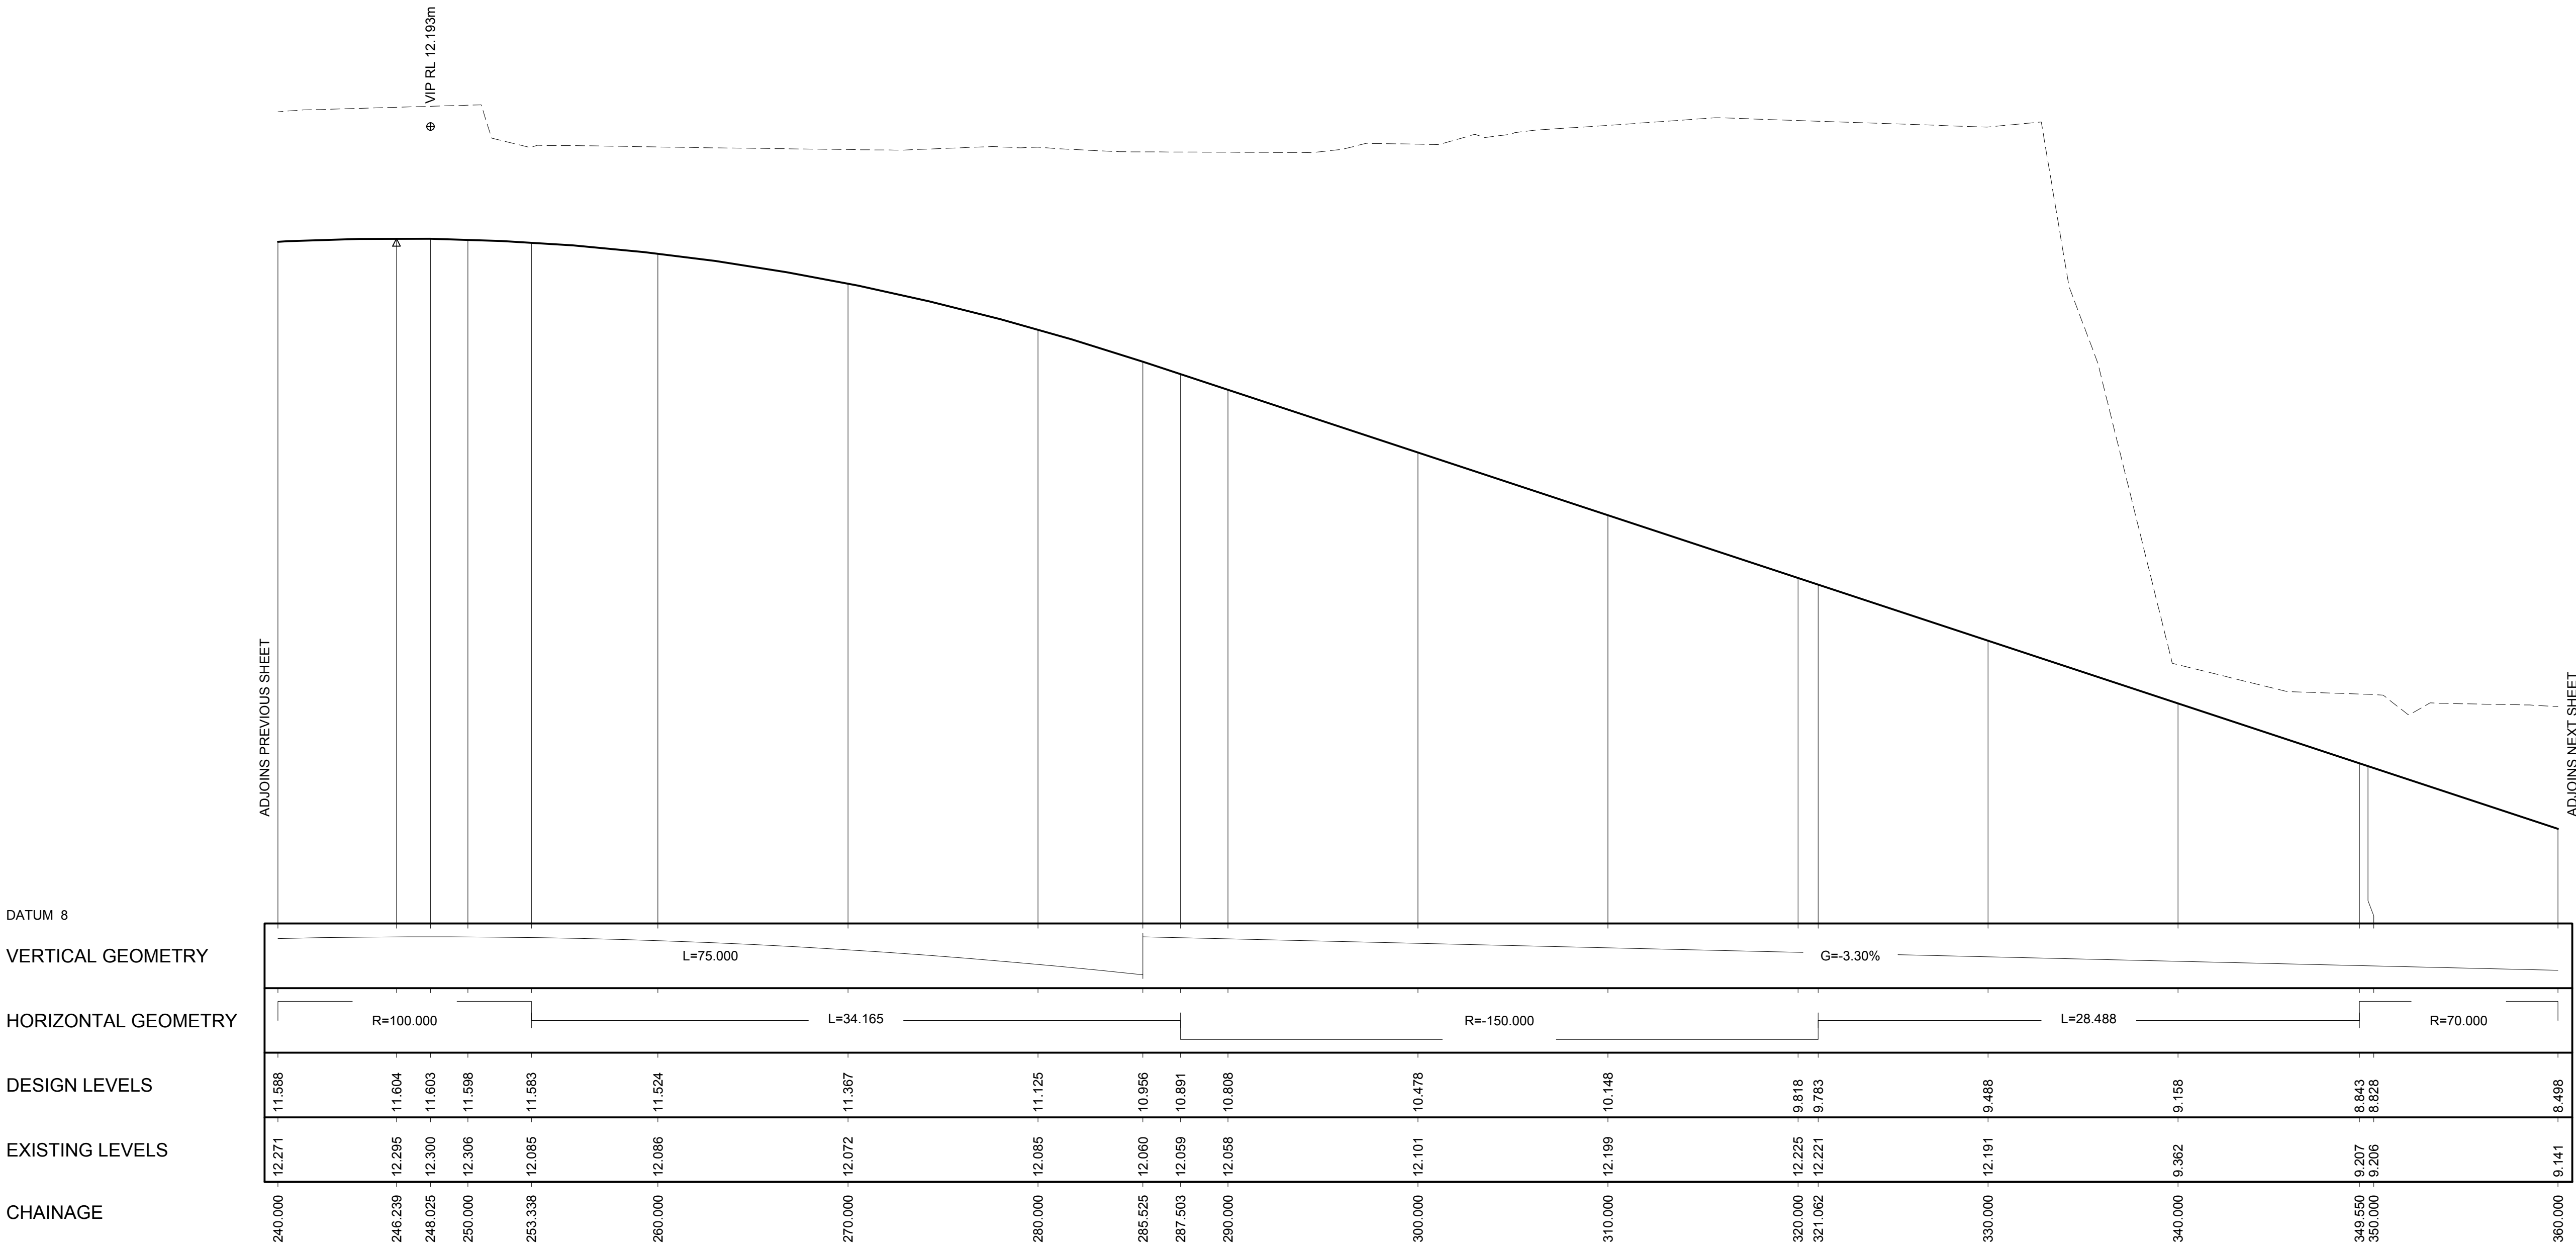

LONGITUDINAL SECTION - MC40 - EAST WEST RELIEF ROAD
A1 HORIZONTAL SCALE 1:200
A1 VERTICAL SCALE 1:20

NOTES

- EXISTING SURFACE LEVEL TAKEN FROM:
 - SURVEY REV 7A - DATE SURVEYED 27 AUG 2007. RECEIVED FROM AURECON. SOURCE = 070827 27485 SURVEY REV 7A (PRELIMINARY ISSUE).
 - EWRR- DATE OF SURVEYED 1 FEB 2013 BY WHELANS INSITES PTY LTD, RECIEVED FROM CITY OF SYDNEY. SOURCE = 1435-002.DWG.
 - BOTANY ROAD FOOTPATH - DATE OF SURVEY 6 FEB 2017 BY LAND PARTNERS. SOURCE = CJD303 - SY073358-SV8 BOTANY DETAIL 27022017.DWG.
 - BOURKE, O'RIORDAN, AND BOWDEN - DATE OF SURVEY & SURVEYOR UNKNOWN. SOURCE = SN3714 MX DATA CONVERSION.DWG.



PROJECT

GREEN SQUARE
TO ASHMORE
CONNECTOR


CLIENT



CONSULTANT

AECOM Australia Pty Ltd
Level 21, 420 George Street, Sydney, NSW 2000
PO Box Q410, QVB PO, Sydney, NSW, 1230
+61 2 8934 0000 tel +61 2 8934 0001 fax
www.aecom.com

SCALE BAR

 

ISSUE/REVISION

01	09.10.17	CONCEPT DESIGN
I/R	DATE	DESCRIPTION

KEY PLAN

PROJECT NUMBER

60300384

SHEET TITLE

PACKAGE 6
ROAD
LONG SECTIONS
SHEET 3

SHEET NUMBER

60300384-SHT-02-06-G-0423

REV

01

DATUM 7


VERTICAL GEOMETRY

HORIZONTAL GEOMETRY

DESIGN LEVELS

EXISTING LEVELS

CHAINAGE

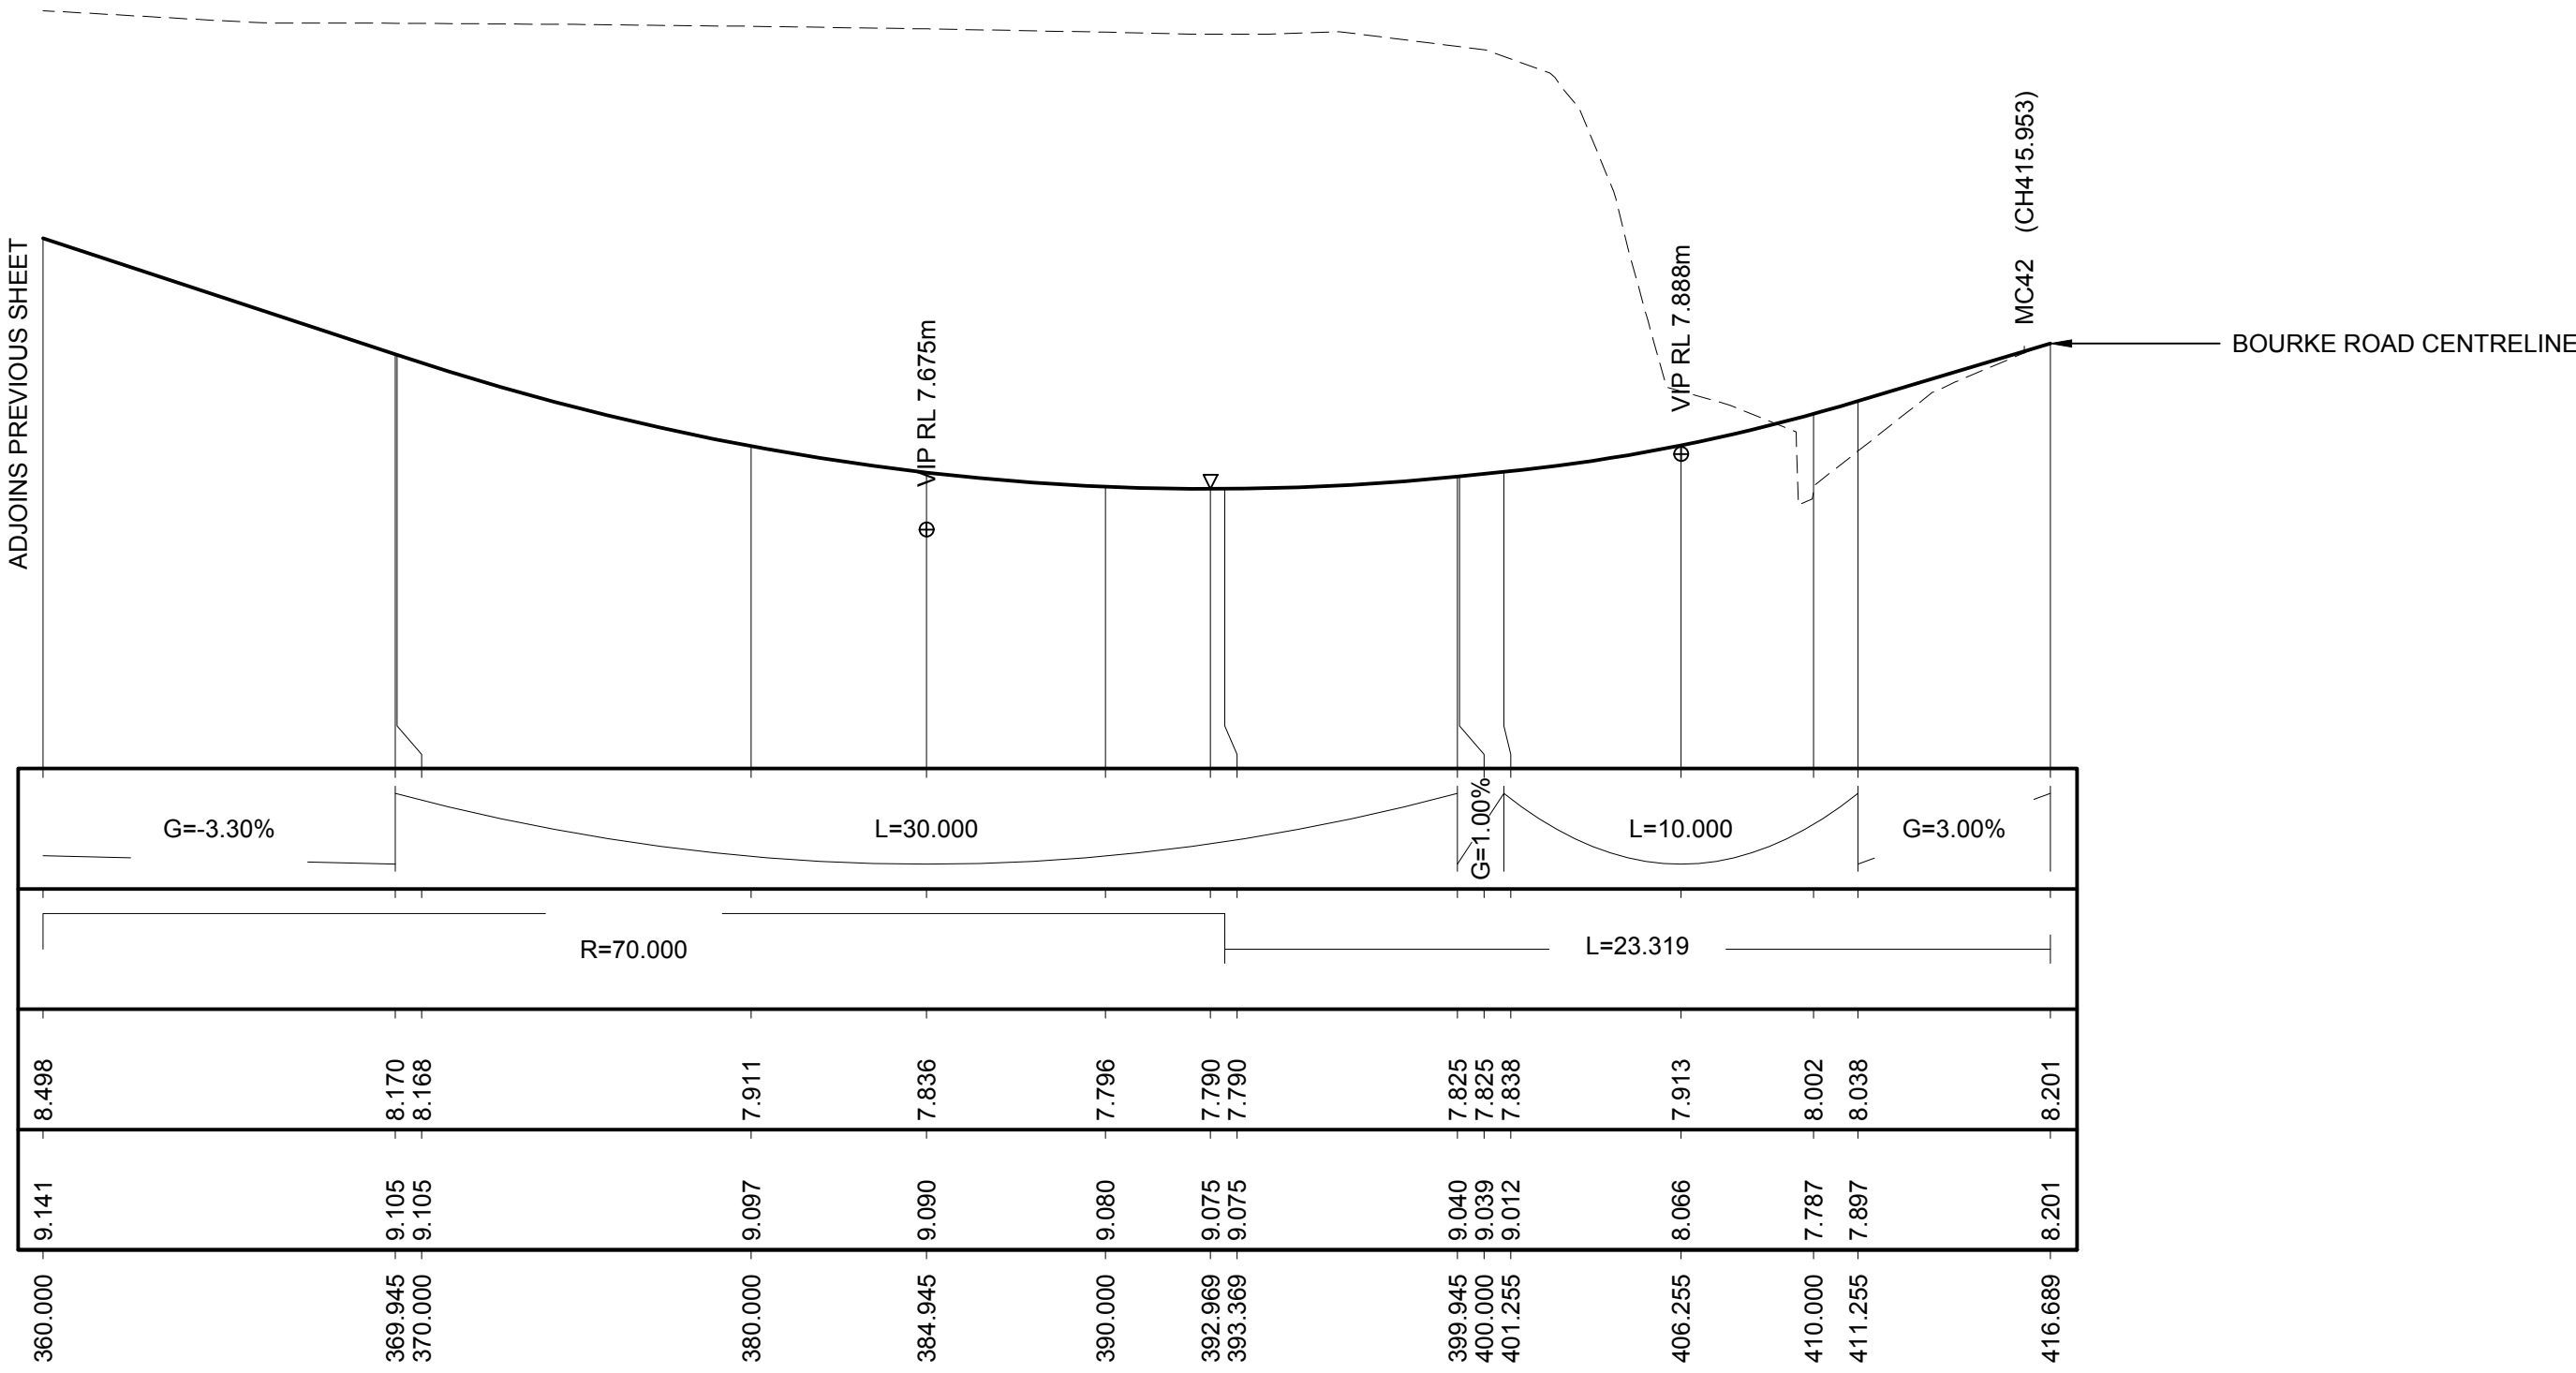

LONGITUDINAL SECTION - MC40 - EAST WEST RELIEF ROAD
A1 HORIZONTAL SCALE 1:200
A1 VERTICAL SCALE 1:20

NOTES

- EXISTING SURFACE LEVEL TAKEN FROM:
 - SURVEY REV 7A - DATE SURVEYED 27 AUG 2007, RECEIVED FROM AURECON. SOURCE = 070827 27485 SURVEY REV 7A (PRELIMINARY ISSUE).
 - EWRR- DATE OF SURVEYED 1 FEB 2013 BY WHELANS INSITES PTY LTD, RECIEVED FROM CITY OF SYDNEY. SOURCE = 1435-002.DWG.
 - BOTANY ROAD FOOTPATH - DATE OF SURVEY 6 FEB 2017 BY LAND PARTNERS. SOURCE = CJD303 - SY073358-SV8 BOTANY DETAIL 27022017.DWG.
 - BOURKE, O'RIORDAN, AND BOWDEN - DATE OF SURVEY & SURVEYOR UNKNOWN. SOURCE = SN3714 MX DATA CONVERSION.DWG.



PROJECT

GREEN SQUARE
TO ASHMORE
CONNECTOR


CLIENT



CONSULTANT

AECOM Australia Pty Ltd
Level 21, 420 George Street, Sydney, NSW 2000
PO Box Q410, QVB PO, Sydney, NSW, 1230
+61 2 8934 0000 tel +61 2 8934 0001 fax
www.aecom.com

SCALE BAR

 

ISSUE/REVISION

I/R	DATE	DESCRIPTION
01	09.10.17	CONCEPT DESIGN

KEY PLAN

PROJECT NUMBER

60300384

SHEET TITLE


PACKAGE 6
ROAD
LONG SECTIONS
SHEET 4

SHEET NUMBER

60300384-SHT-02-06-G-0424

REV

01

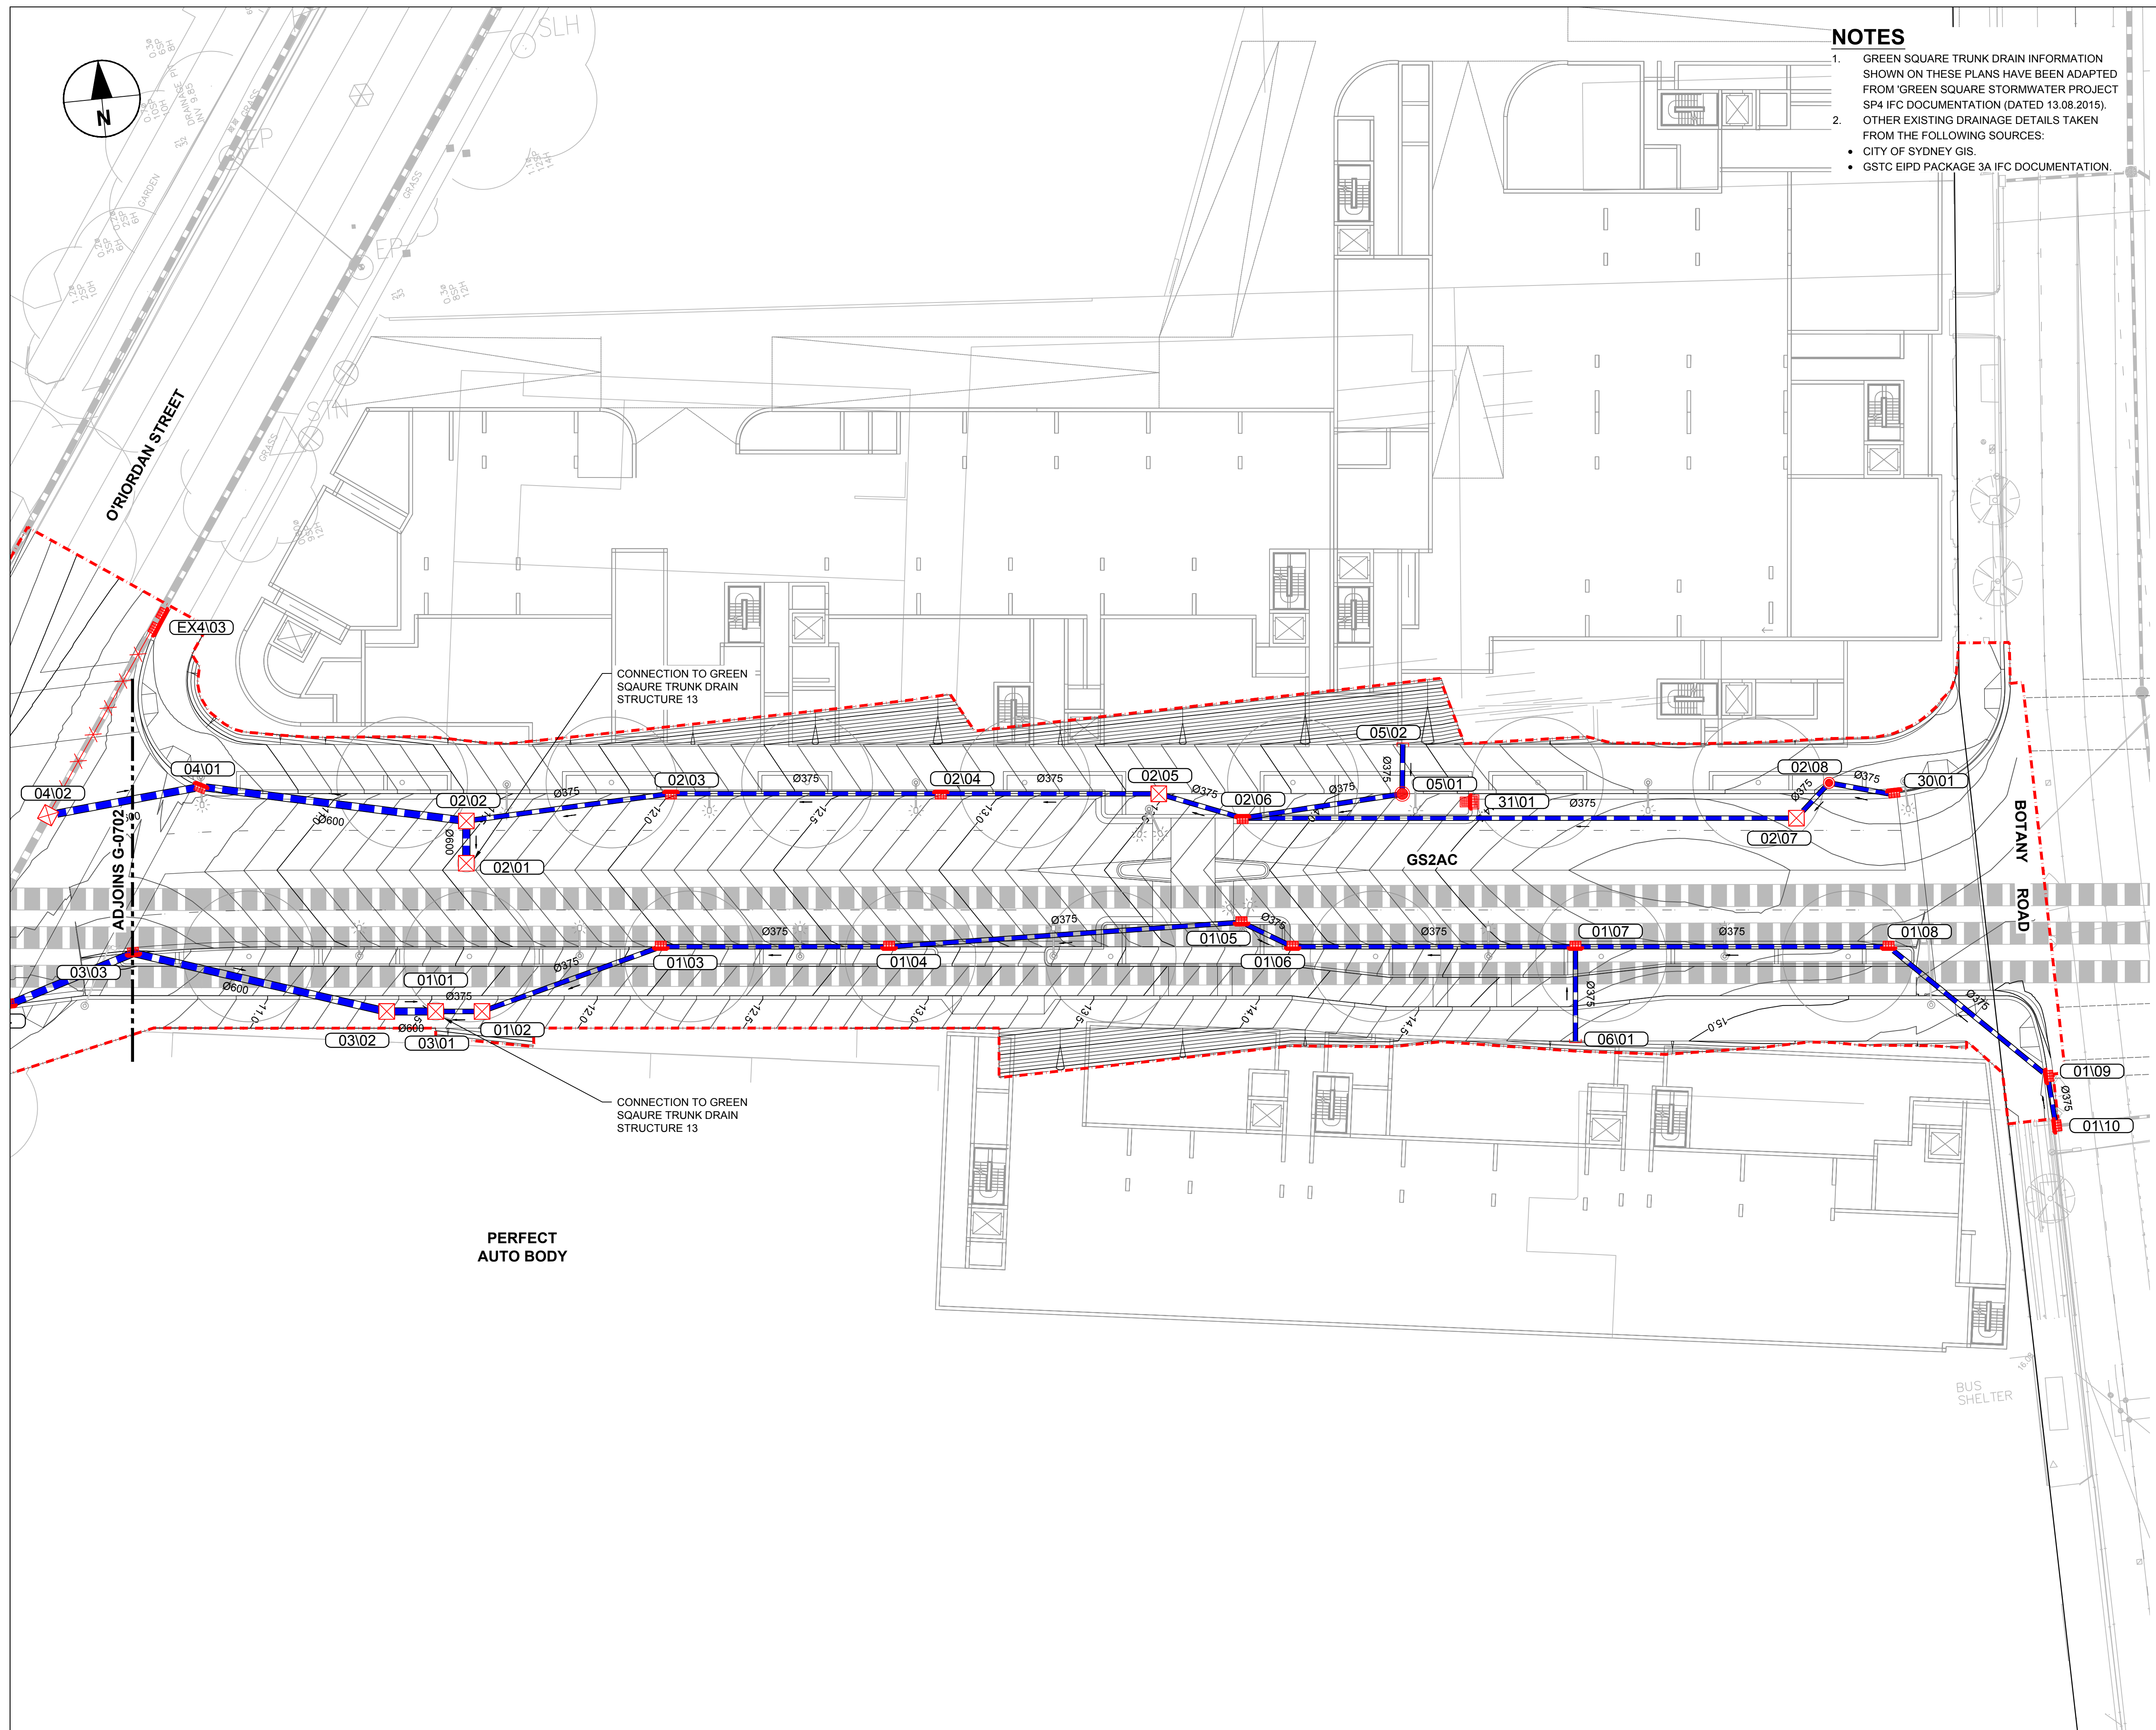

NOTES

1. GREEN SQUARE TRUNK DRAIN INFORMATION SHOWN ON THESE PLANS HAVE BEEN ADAPTED FROM 'GREEN SQUARE STORMWATER PROJECT' SP4 IFC DOCUMENTATION (DATED 13.08.2015).
2. OTHER EXISTING DRAINAGE DETAILS TAKEN FROM THE FOLLOWING SOURCES:
 - CITY OF SYDNEY GIS.
 - GSTC EIPD PACKAGE 3A IFC DOCUMENTATION.



PROJECT

GREEN SQUARE TO ASHMORE CONNECTOR

CLIENT


CONSULTANT

AECOM Australia Pty Ltd
Level 21, 420 George Street, Sydney, NSW 2000
PO Box Q410, QVB PO, Sydney, NSW, 1230
61 2 8934 0000 tel +61 2 8934 0001 fax
www.aecom.com

LEGEND

- | | |
|---|---|
|  | DRAINAGE LINE, SIZES
AND FLOW DIRECTION |
|  | EXISTING DRAINAGE LINE
(BY OTHERS) |
|  | DRAINAGE PITS
AND NUMBERS |
|  | |
|  | INDICATIVE BELOW
GROUND PIT EXTENT |
|  | CAP BUILDING
CONNECTION POINT
AT BOUNDARY |
|  | STORMWATER TO
BE ABANDONED |
|  | EXISTING/PROPOSED
TRUNK DRAIN INCLUDING
GSTD (PART OF
SEPARATE CONTRACT) |
|  | EXISTING DRAINAGE TO
BE RETAINED AND
PROTECTED (BASED ON
GIS, NOT SURVEYED). |


SCALE BAR

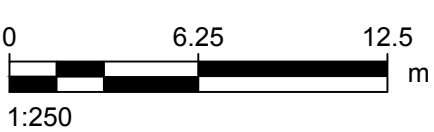

ISSUE/REVISION

01	09.10.17	CONCEPT DESIGN
I/R	DATE	DESCRIPTION

KEY PLAN

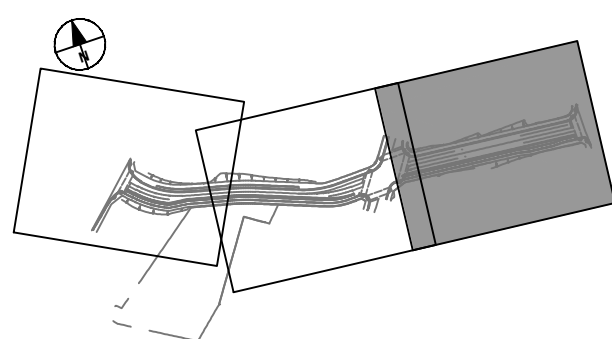

PROJECT NUMBER

60300384

SHEET TITLE

PACKAGE 6 DRAINAGE PLAN

SHEET 1


SHEET NUMBER

REV

60300384-SHT-02-06-G-0701

01

ISO A1 594mm x 841mm
Approved:
Checked:
Designer: JC
Project Management Initials:
Last saved by: BEYESG(2017-10-09) Last Plotted: 2017-10-09
Filename: P:\603\60300384\5_CAD\02_SHEETS\AECOM\PHASE 02\PACKAGE 06\60300384-SHT-02-06-G-0702.DWG

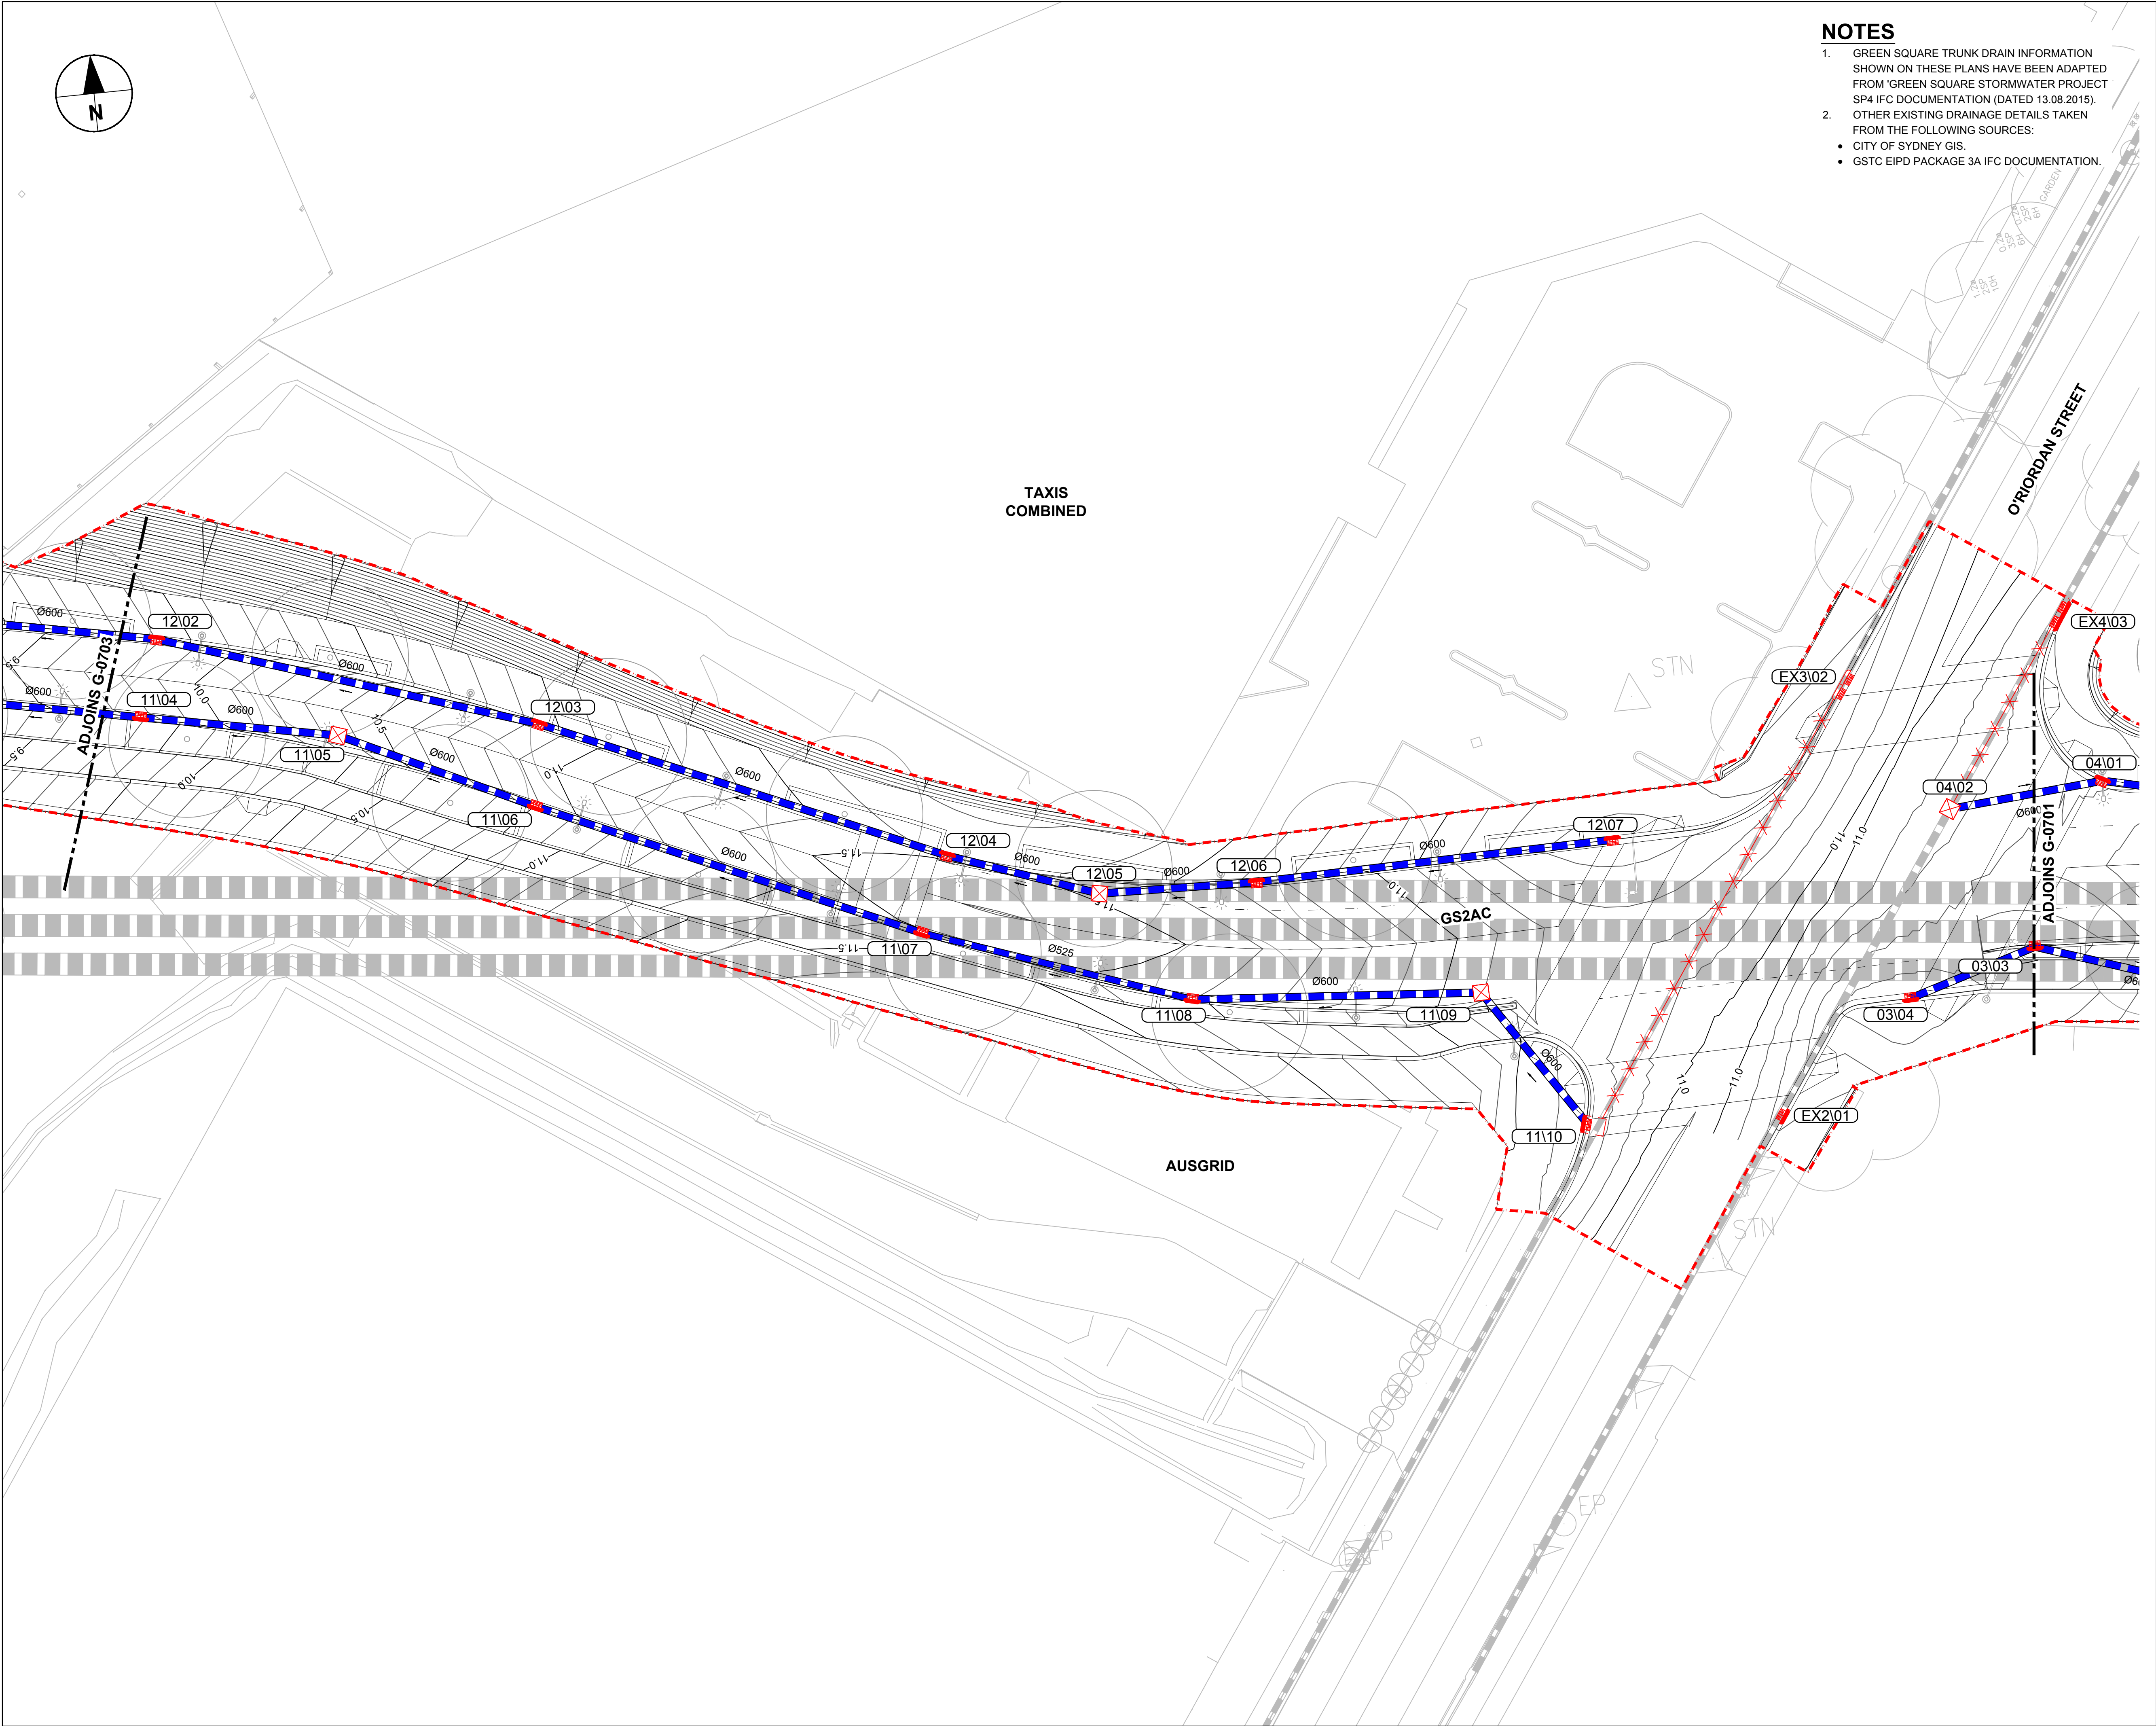

NOTES

- GREEN SQUARE TRUNK DRAIN INFORMATION SHOWN ON THESE PLANS HAVE BEEN ADAPTED FROM 'GREEN SQUARE STORMWATER PROJECT SP4 IFC DOCUMENTATION (DATED 13.08.2015).
- OTHER EXISTING DRAINAGE DETAILS TAKEN FROM THE FOLLOWING SOURCES:
 - CITY OF SYDNEY GIS.
 - GSTC EIPD PACKAGE 3A IFC DOCUMENTATION.



PROJECT

GREEN SQUARE
TO ASHMORE
CONNECTOR

CLIENT




CONSULTANT

AECOM Australia Pty Ltd
Level 21, 420 George Street, Sydney, NSW 2000
PO Box Q410, QVB PO, Sydney, NSW, 1230
+61 2 8934 0000 tel +61 2 8934 0001 fax
www.aecom.com

LEGEND

- DRAINAGE LINE, SIZES AND FLOW DIRECTION
- EXISTING DRAINAGE LINE (BY OTHERS)
- DRAINAGE PITS AND NUMBERS
- INDICATIVE BELOW GROUND PIT EXTENT
- CAP BUILDING CONNECTION POINT AT BOUNDARY
- STORMWATER TO BE ABANDONED
- EXISTING/PROPOSED TRUNK DRAIN INCLUDING GSTD (PART OF SEPARATE CONTRACT)
- EXISTING DRAINAGE TO BE RETAINED AND PROTECTED (BASED ON GIS, NOT SURVEYED).


SCALE BAR

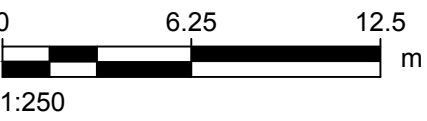

ISSUE/REVISION

NO	DATE	DESCRIPTION
01	09.10.17	CONCEPT DESIGN
I/R	DATE	DESCRIPTION

KEY PLAN

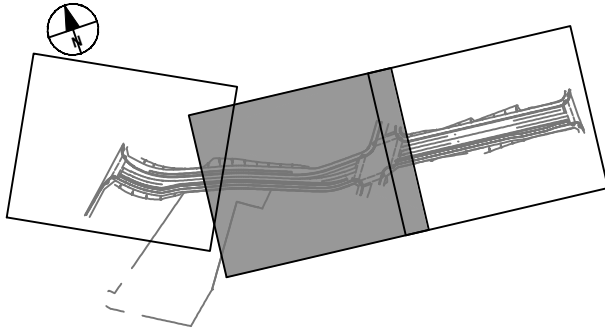

PROJECT NUMBER

60300384

SHEET TITLE

PACKAGE 6
DRAINAGE PLAN

SHEET 2



SHEET NUMBER

60300384-SHT-02-06-G-0702

REV

01

ISO A1 594mm x 841mm
Approved:
Checked:
Designer: JC
Project Management Initials:
Last saved by: BEYES/2017-10-09, Last Plotted: 2017-10-09
Filename: P:\60300384\60300384_02\PACKAGE 06\60300384-SHT-02-06-G-0703.DWG

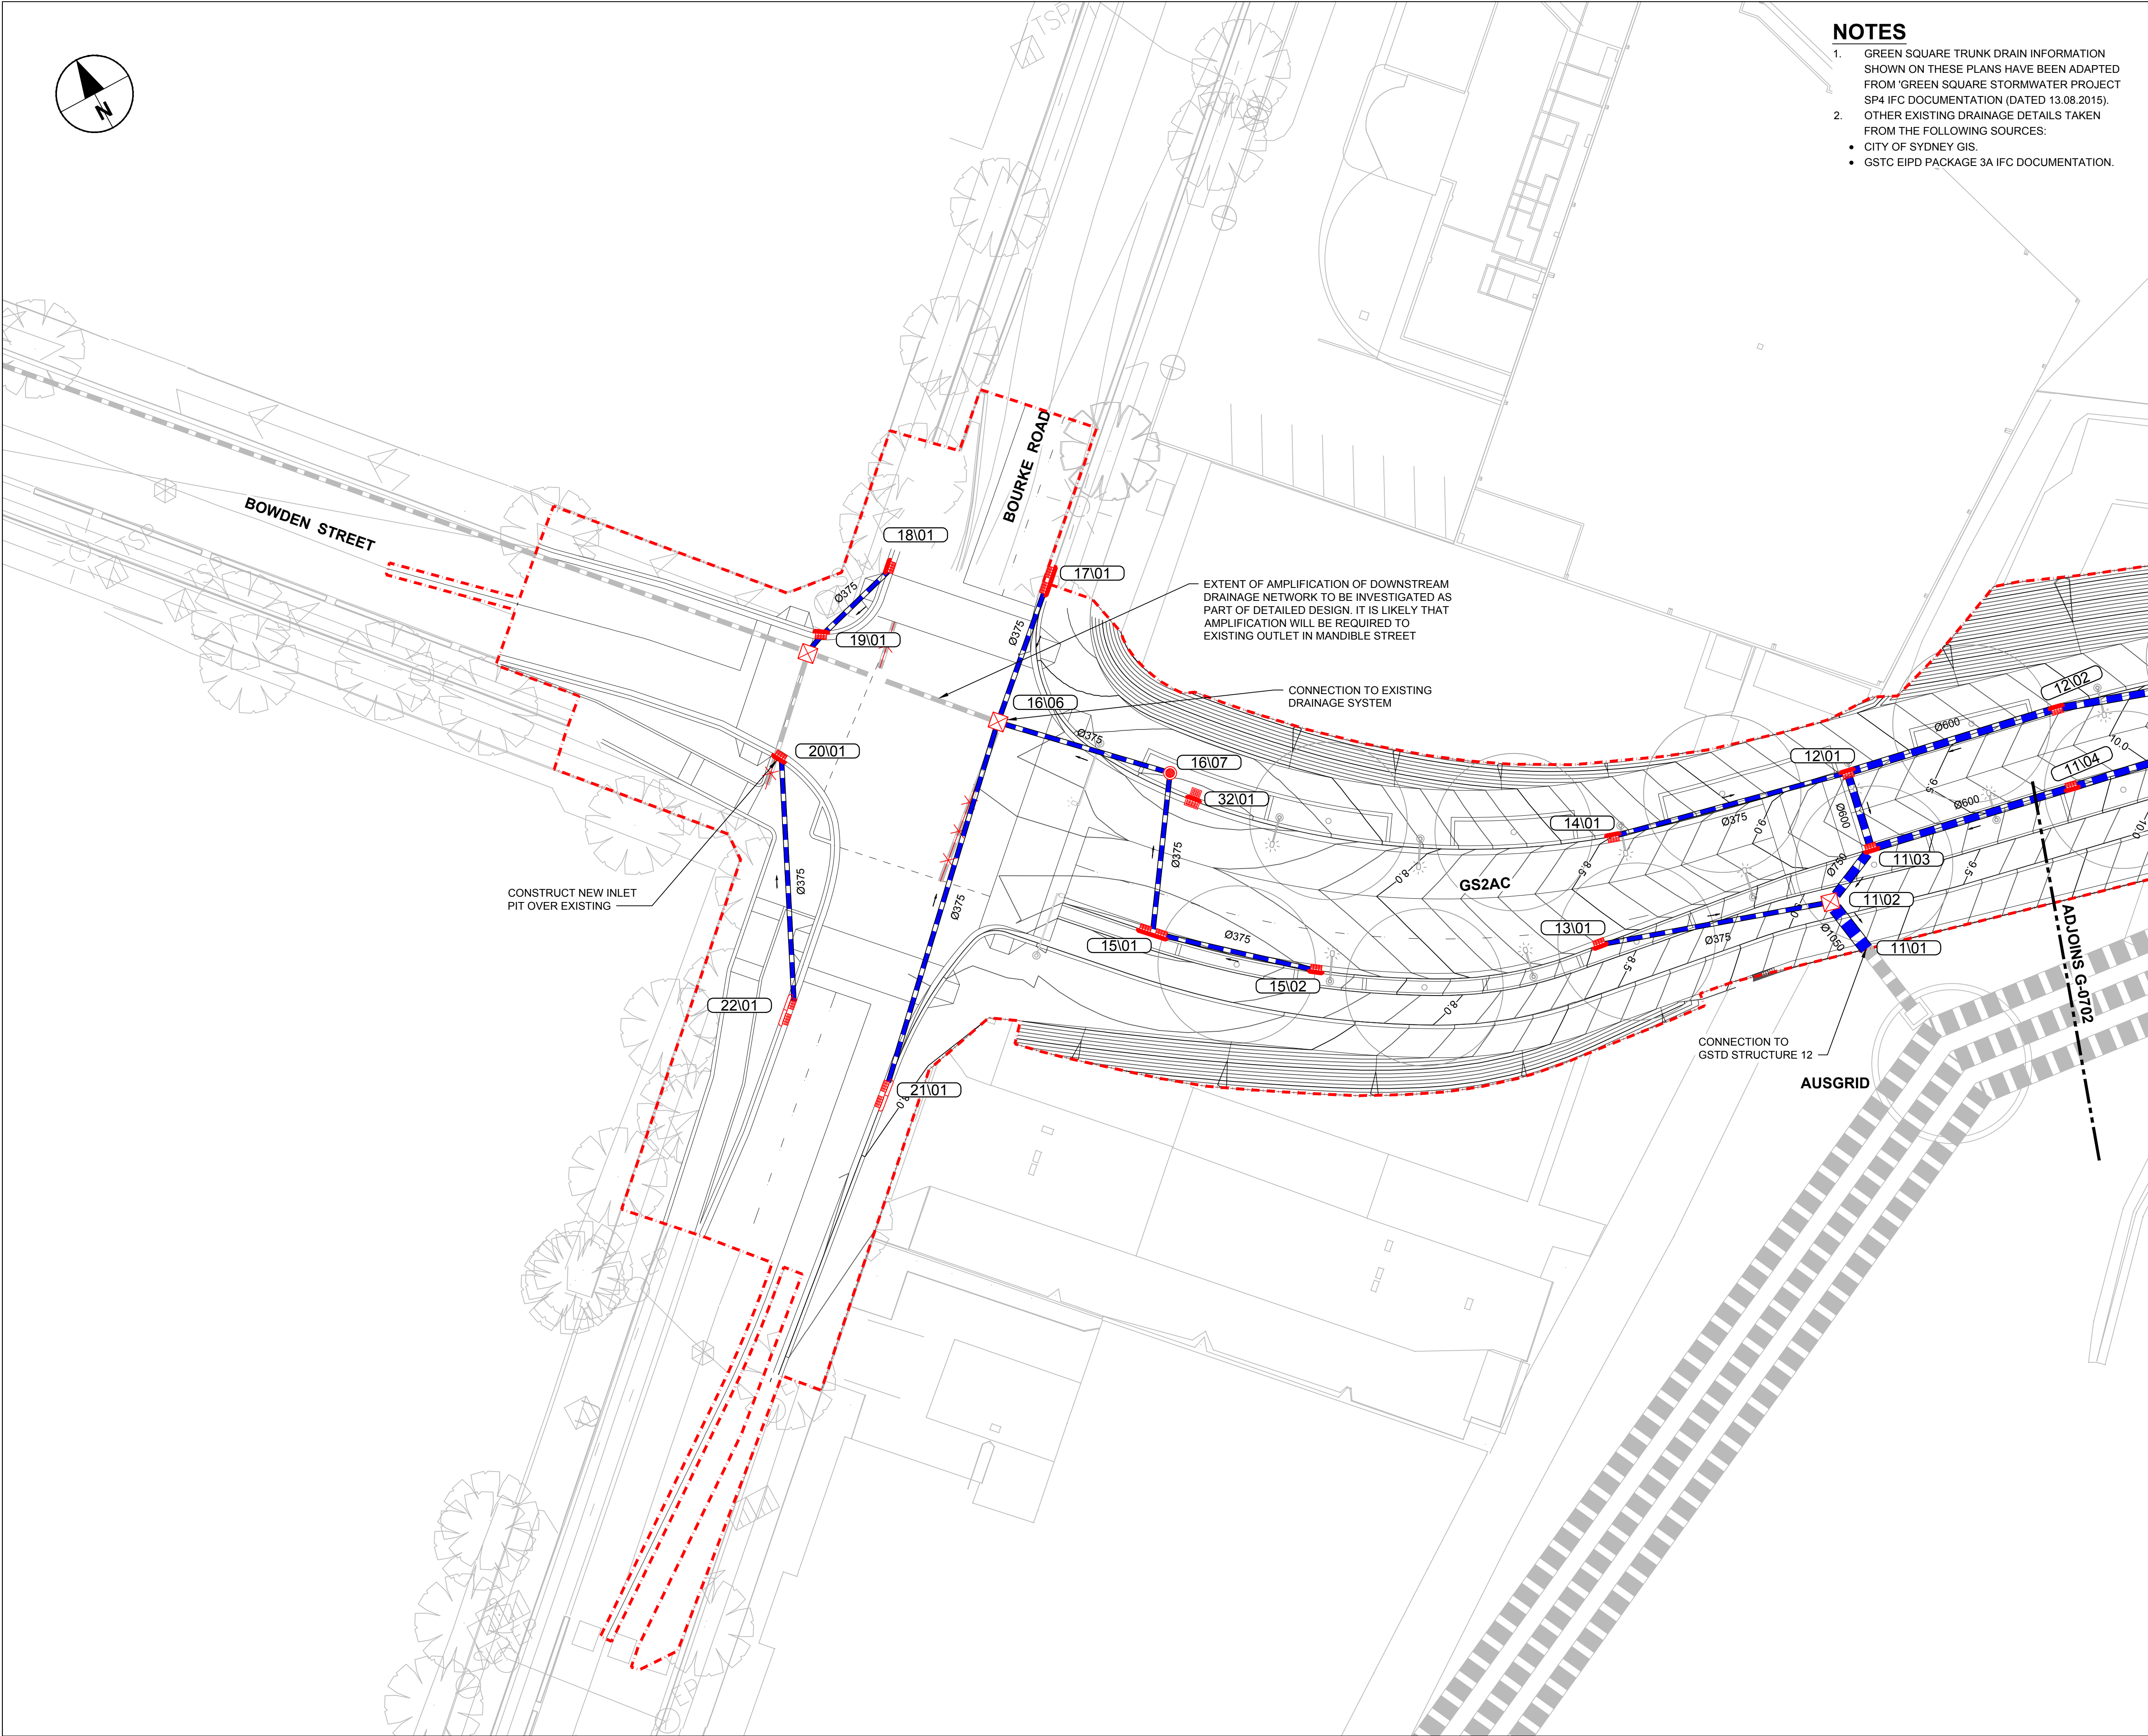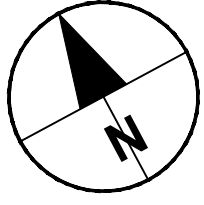

- NOTES**
- GREEN SQUARE TRUNK DRAIN INFORMATION SHOWN ON THESE PLANS HAVE BEEN ADAPTED FROM 'GREEN SQUARE STORMWATER PROJECT SP4 IFC DOCUMENTATION (DATED 13.08.2015).
 - OTHER EXISTING DRAINAGE DETAILS TAKEN FROM THE FOLLOWING SOURCES:
 - CITY OF SYDNEY GIS.
 - GSTC EIPD PACKAGE 3A IFC DOCUMENTATION.



PROJECT

**GREEN SQUARE
TO ASHMORE
CONNECTOR**


CLIENT




CONSULTANT

AECOM Australia Pty Ltd
Level 21, 420 George Street, Sydney, NSW 2000
PO Box Q410, QVB PO, Sydney, NSW, 1230
+61 2 8934 0000 tel +61 2 8934 0001 fax
www.aecom.com

- LEGEND**
- DRAINAGE LINE, SIZES AND FLOW DIRECTION
 - EXISTING DRAINAGE LINE (BY OTHERS)
 - DRAINAGE PITS AND NUMBERS
 - INDICATIVE BELOW GROUND PIT EXTENT
 - CAP BUILDING CONNECTION POINT AT BOUNDARY
 - STORMWATER TO BE ABANDONED
 - EXISTING/PROPOSED TRUNK DRAIN INCLUDING GSTD (PART OF SEPARATE CONTRACT)
 - EXISTING DRAINAGE TO BE RETAINED AND PROTECTED (BASED ON GIS, NOT SURVEYED).

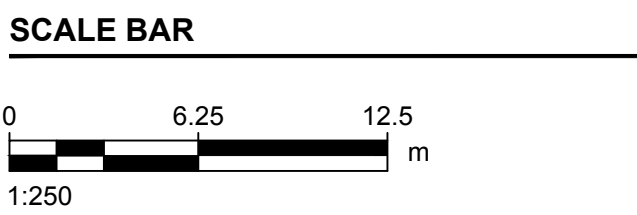

ISSUE/REVISION		
01	09.10.17	CONCEPT DESIGN
I/R	DATE	DESCRIPTION

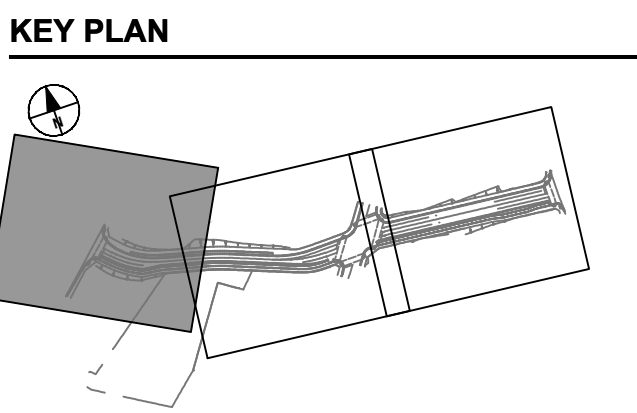

PROJECT NUMBER

60300384

SHEET TITLE

PACKAGE 6
DRAINAGE PLAN

SHEET 3

SHEET NUMBER	REV
60300384-SHT-02-06-G-0703	01