1 Location Image

2 Site Image

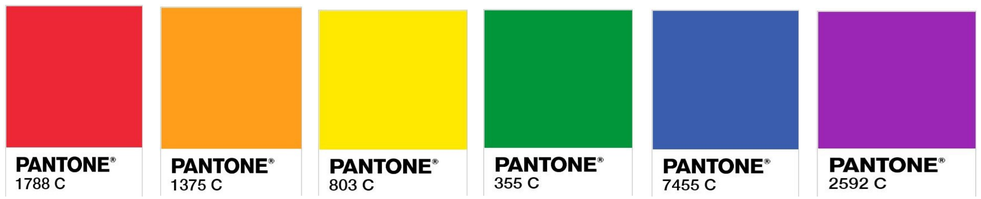

3 Suggested Colours

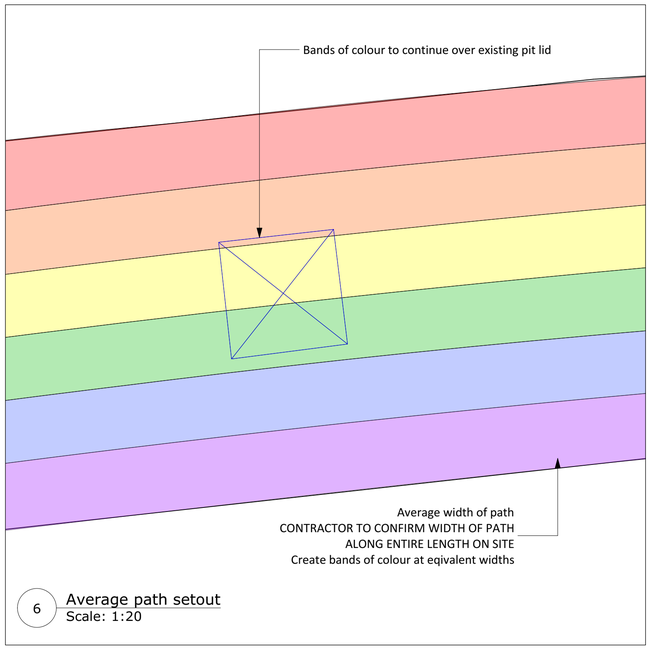

6 Average path setout
Scale: 1:20

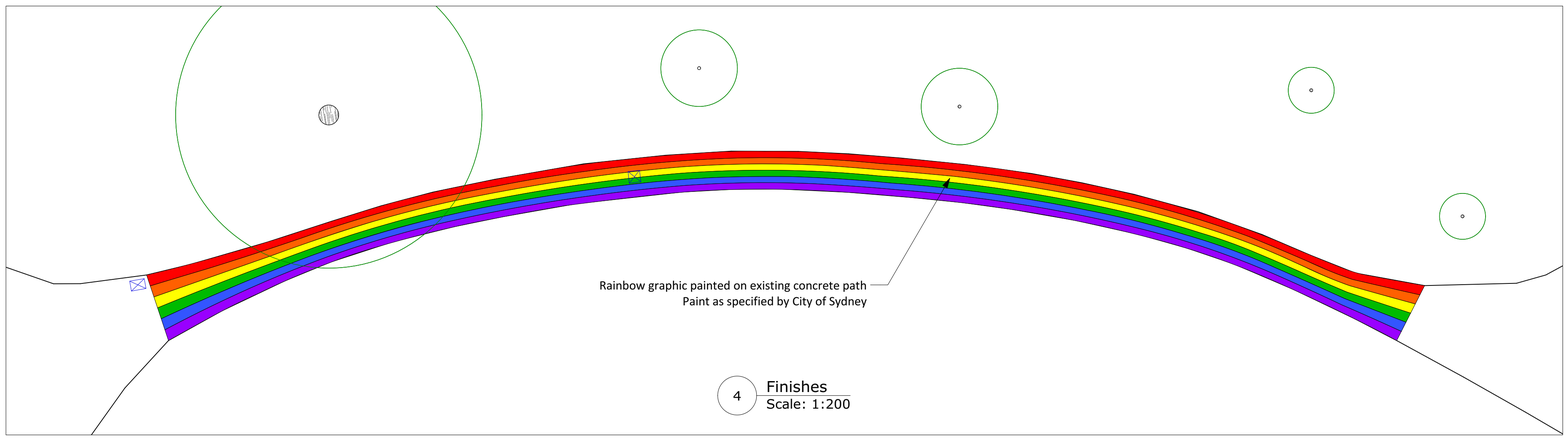

4 Finishes
Scale: 1:200

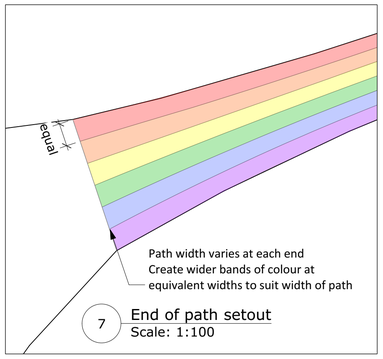

7 End of path setout
Scale: 1:100

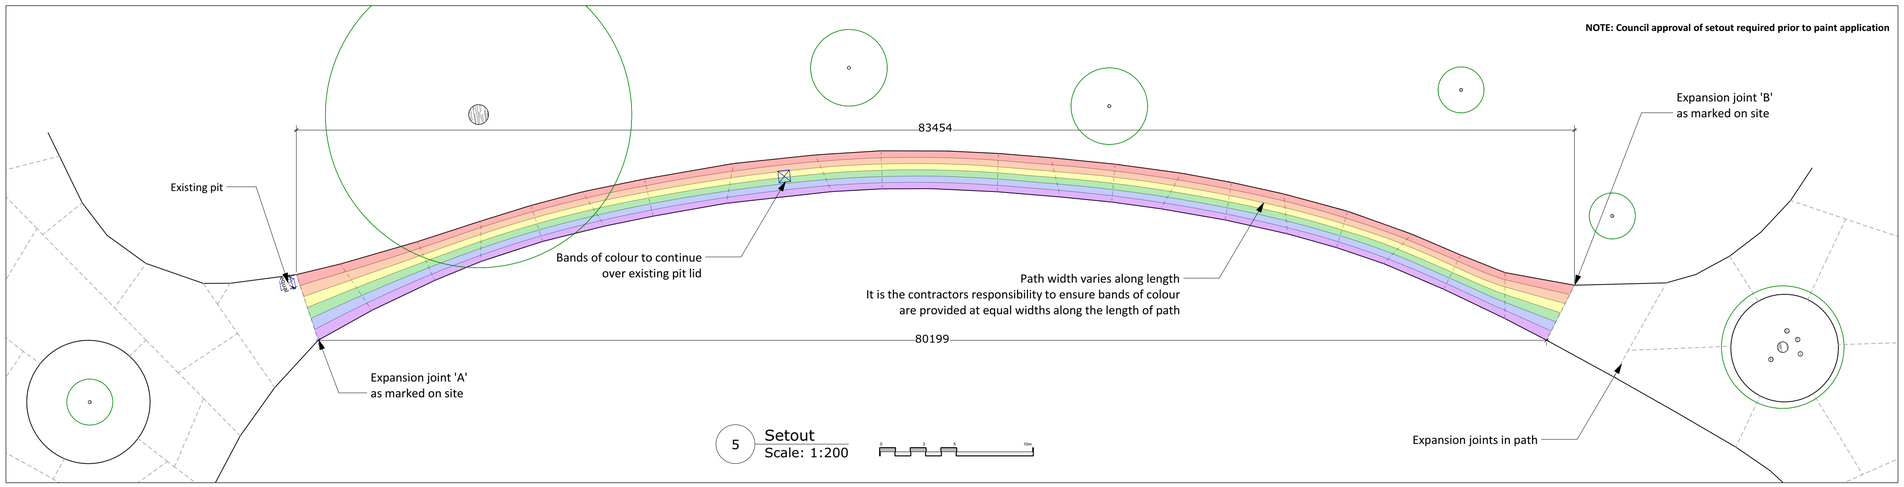

5 Setout
Scale: 1:200

Rev.	Date	Description	By
A	26/8/20	Additional notations regarding setout added	FT

Notes:

Client:
City of Sydney

Project Name:
Rainbow Path
Prince Alfred Park
Chalmers Street
Surry Hills NSW 2010

THE GARDENMAKERS SINCE 1980
6 DUMIC PLACE CROMER NSW 2099
PHONE: 9971 4100 FAX: 9971 3100
www.thegardenmakers.com.au

Drawing Name:
Landscape Works

Date:	Job No:	
25/8/20	COS94D	
Plot Date: 26/8/20	Drawn by: FT	Sheet: A1
Scale: As noted@A1	Sheet No: 1 of 1	Copyright ©
Dwg No: RP:LW01		Revision: A

File Name: 200820 Prince Alfred Park_Rainbow Path Plan

Dimensions in Millimetres | Drawn to AS1100 | Do not Scale

UTS