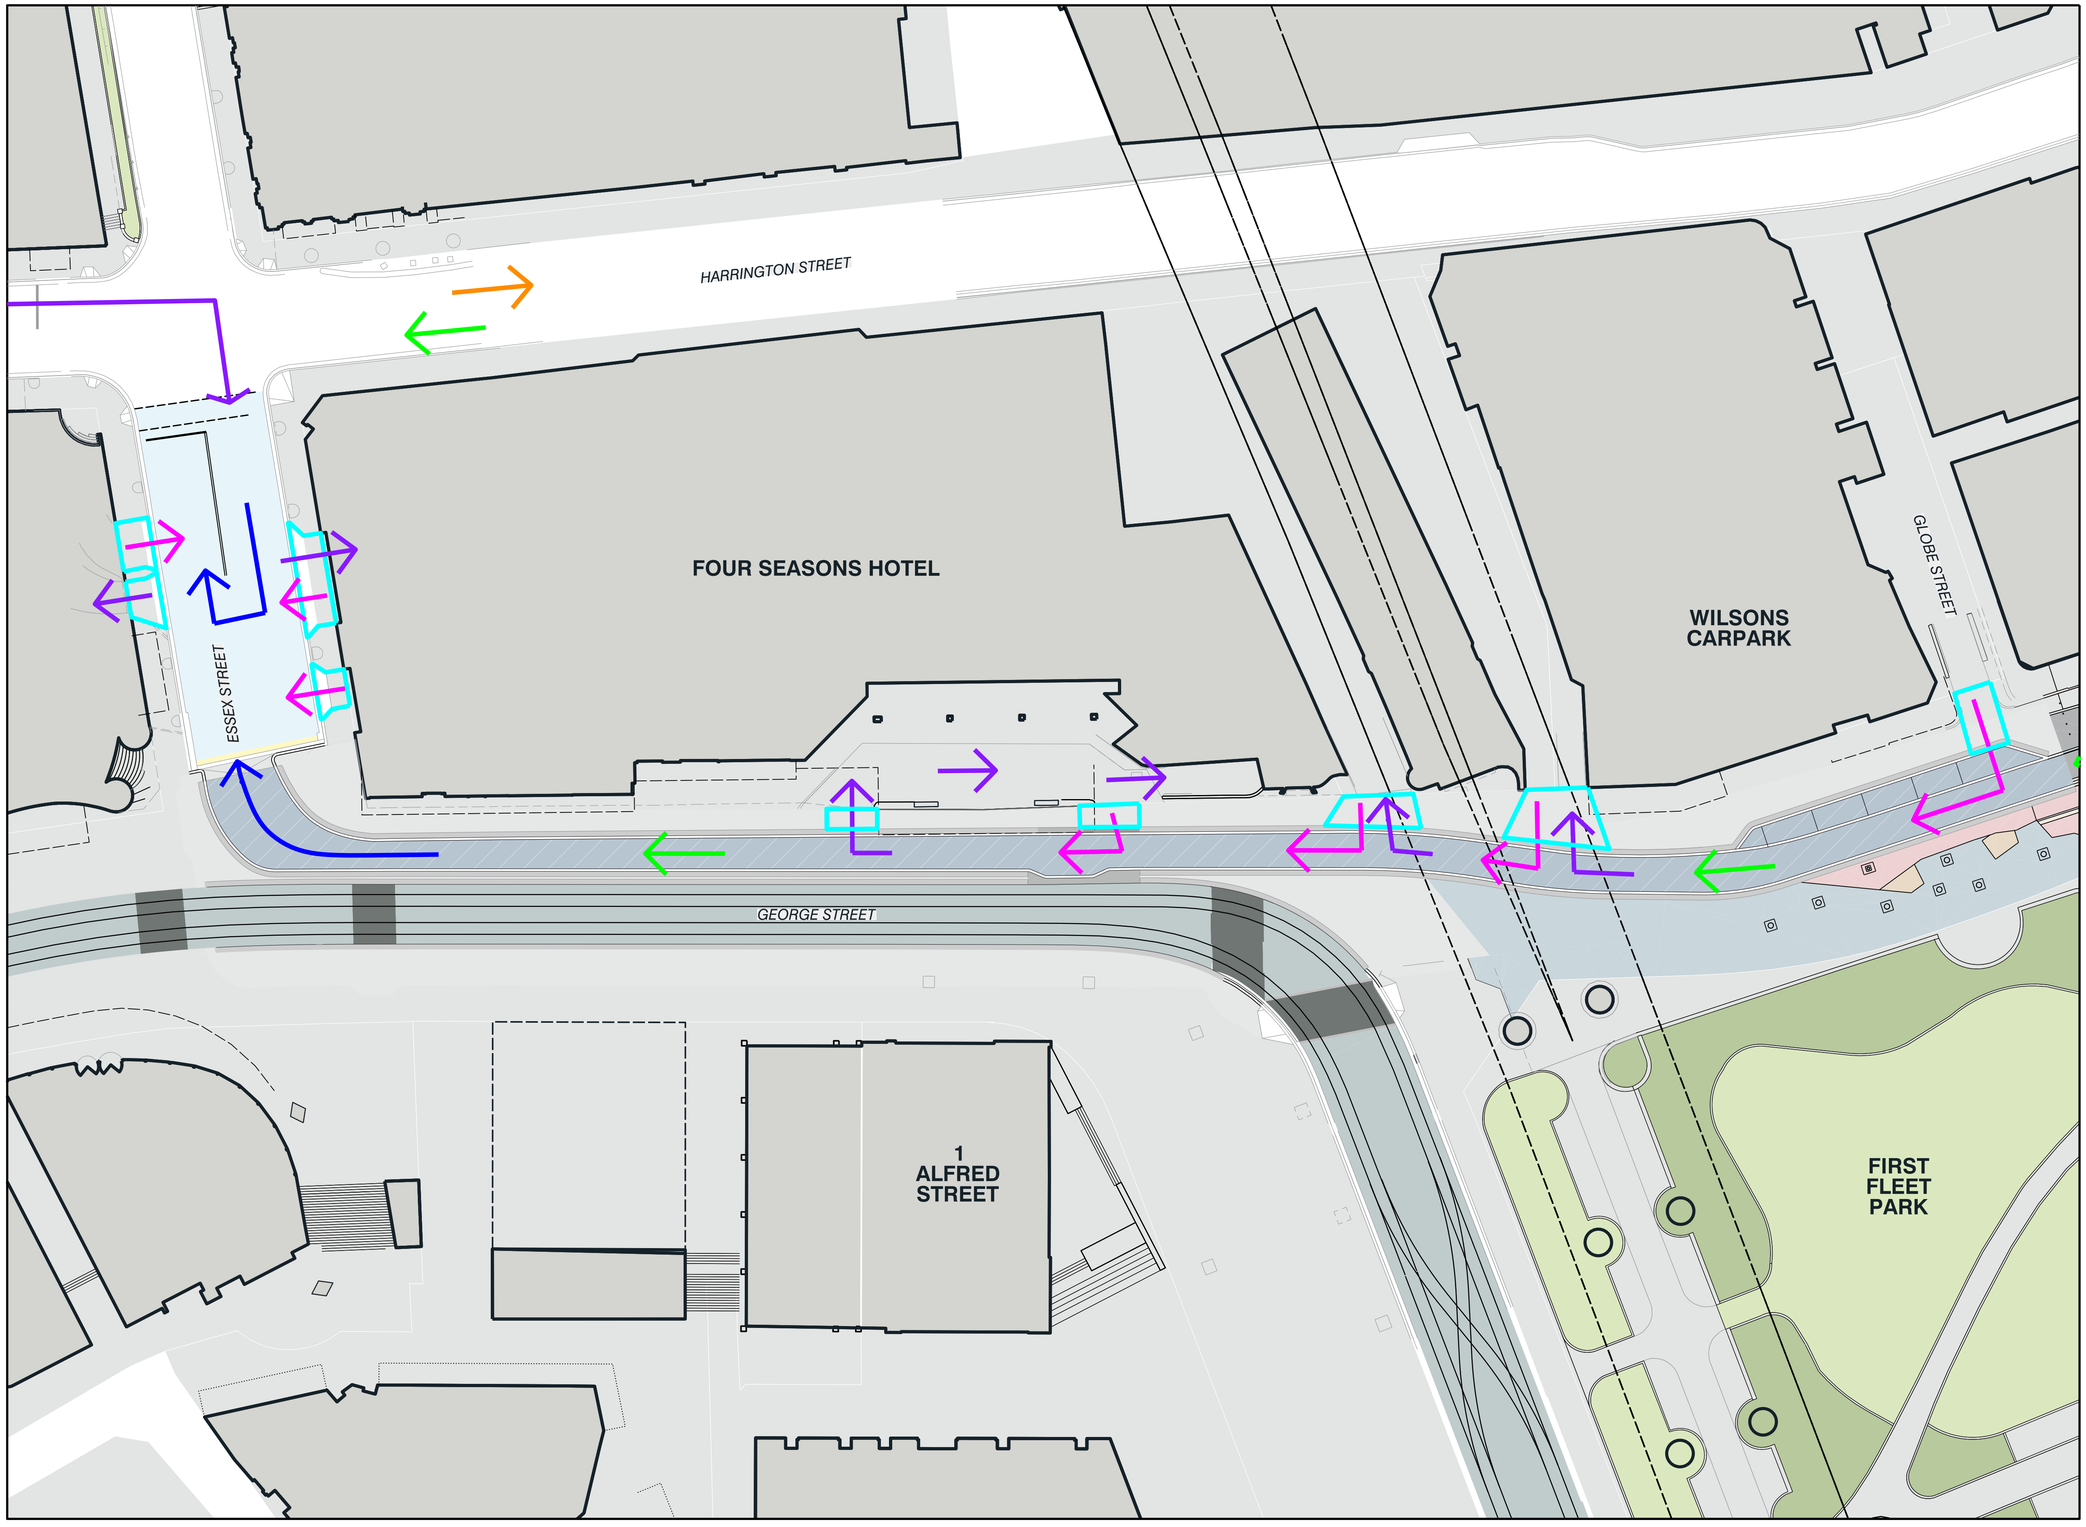

LEGEND

- METRO STATION **FUTURE SITE**
- LIGHT RAIL STOP **EXISTING**
- TRAIN STATION **EXISTING**
- FERRY WHARF **EXISTING**
- DRIVEWAY **existing**
- DRIVEWAY **access**
- DRIVEWAY **egress**
- GENERAL TRAFFIC **southbound**
- GENERAL TRAFFIC **westbound**
- GENERAL TRAFFIC **northbound**
- OPT ACCESS
- OPT EGRESS

Revisions

No.	Date	Description
A	30.04.2026	FOR REVIEW.
B	10.07.2026	FOR REVIEW.

Drawings that do not show status have not been verified by City Design and are not to be used for any purpose other than for for preliminary information.
Do not scale off drawings. Use figured dimensions only. Verify all dimensions on site before commencing work and refer any discrepancies to City Design.
© Copyright
The information contained in this drawing remains the property of City Design and is not to be reused or copied without permission.

0 5 10 20 50 80m

Designer
City of Sydney
City Design Unit

Town Hall House
456 Kent Street
GPO Box 1591
Sydney NSW 2001
Telephone 02 9265 9333
www.cityofsydney.nsw.gov.au

CITY OF SYDNEY

Project
George Street North Pedestrianisation - Stage 2

Project No.
C33038

N

Drawing
Local Access Plan

South Bound

Drawing Status
PRELIMINARY

Scale	Sheet Size	Sheet	Issue
1:350	A1	01 of 01	B

Drawing Number
MAP-164

PLOT DATE & TIME: 10/07/2026 3:07:43 PM PLOTTED & CHECKED BY: unified REF: W:\City Transformation Group St North Ped 2024 Design Documents_Consultants\C4SO Precinct Mapping\01 ARMAR 164_LAP_09 Bank Road - Lee Rd design v1_365.dgn