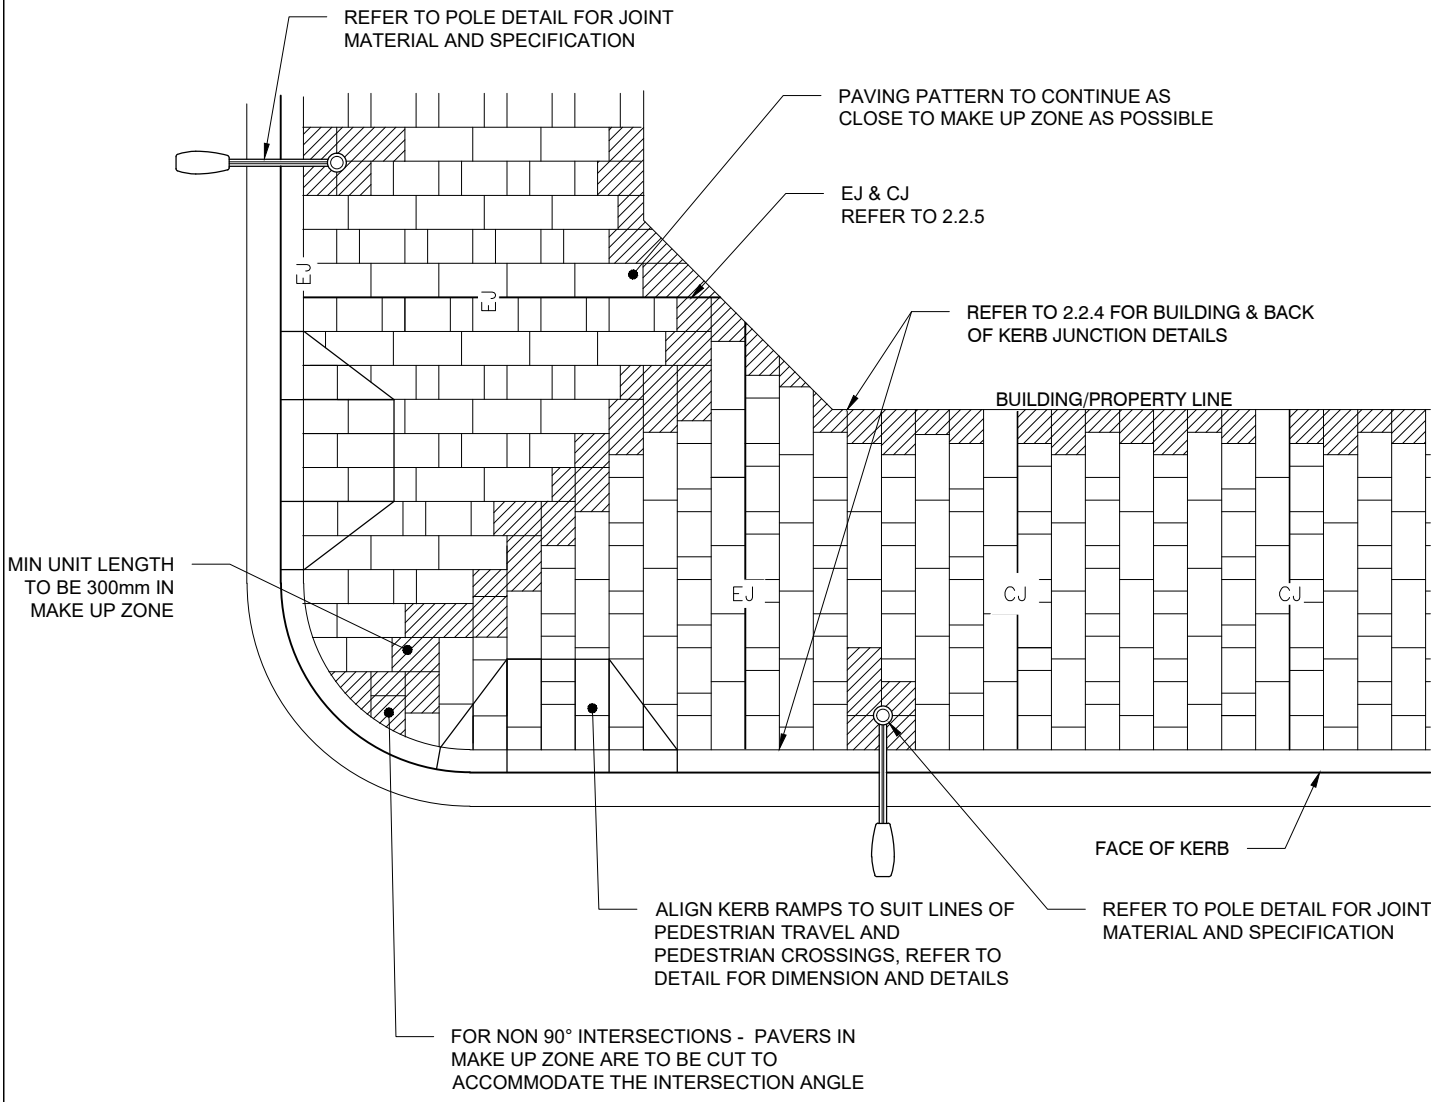

PLAN 1:100

NOTE: ALL DIMENSIONS IN MILLIMETRES UNLESS OTHERWISE STATED

CITY OF SYDNEY	GRANITE PAVING CORNER ARRANGEMENT PLAN (TYPICAL)	FOOTWAYS **Rev** D **Date** *01.12.19* **Approved** P S	Dwg No. 2.2.3