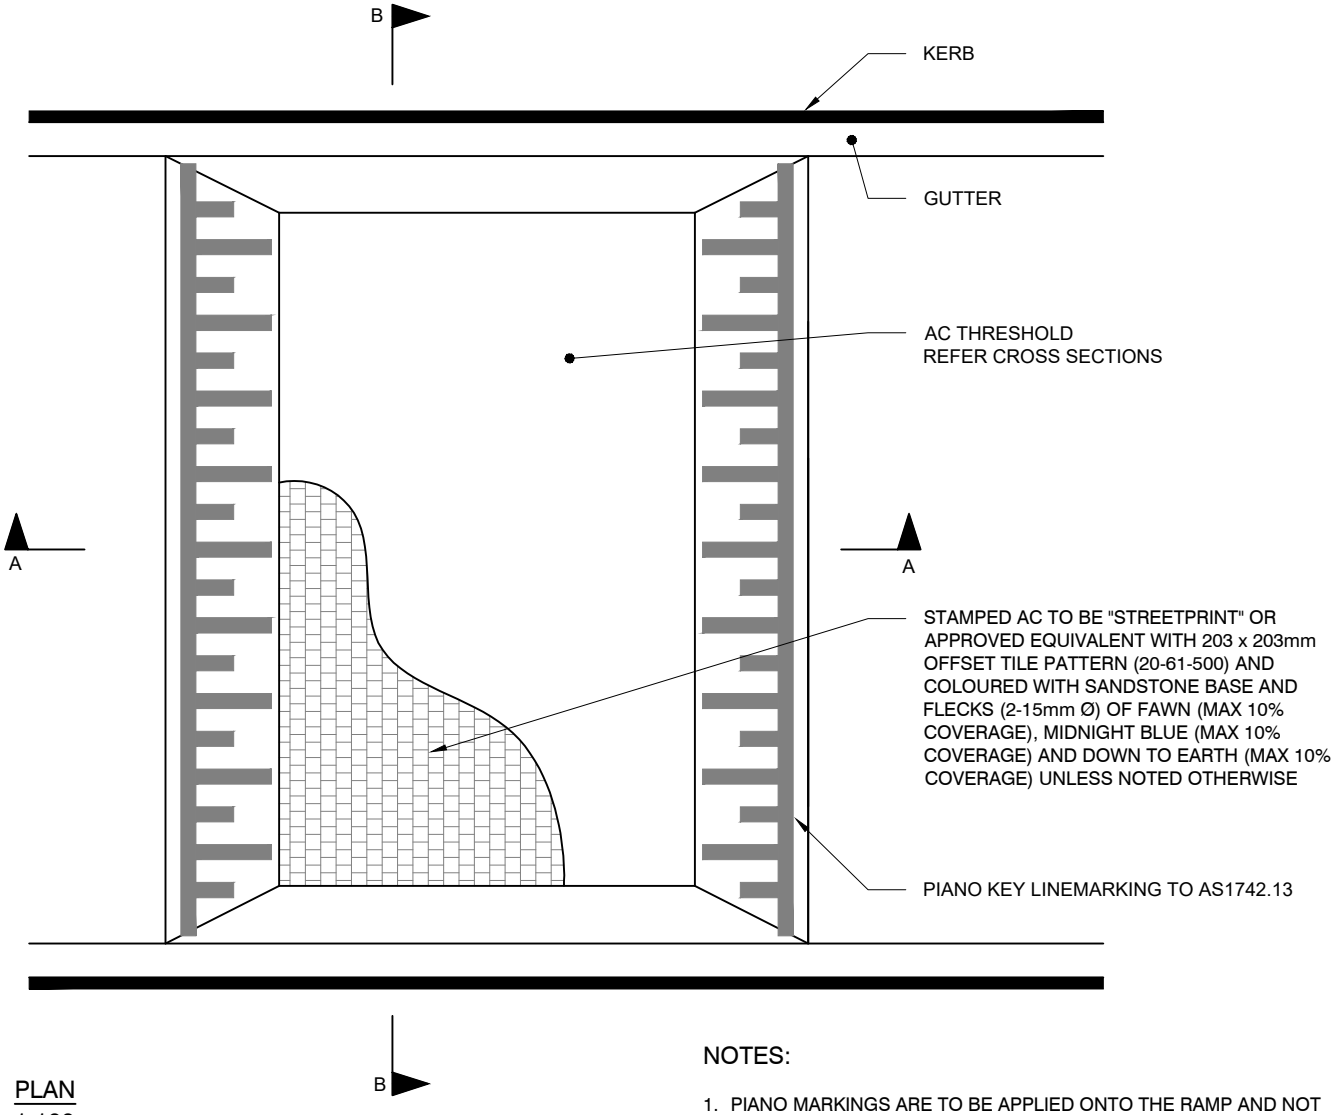

PLAN
1:100

NOTES:

1. PIANO MARKINGS ARE TO BE APPLIED ONTO THE RAMP AND NOT ONTO THE PRECEDING ASPHALT.
2. ON FLAT GRADES A 0.3m DRAINAGE CHANNEL MAY BE REQUIRED.
3. ALL DIMENSIONS IN MILLIMETRES UNLESS OTHERWISE STATED.

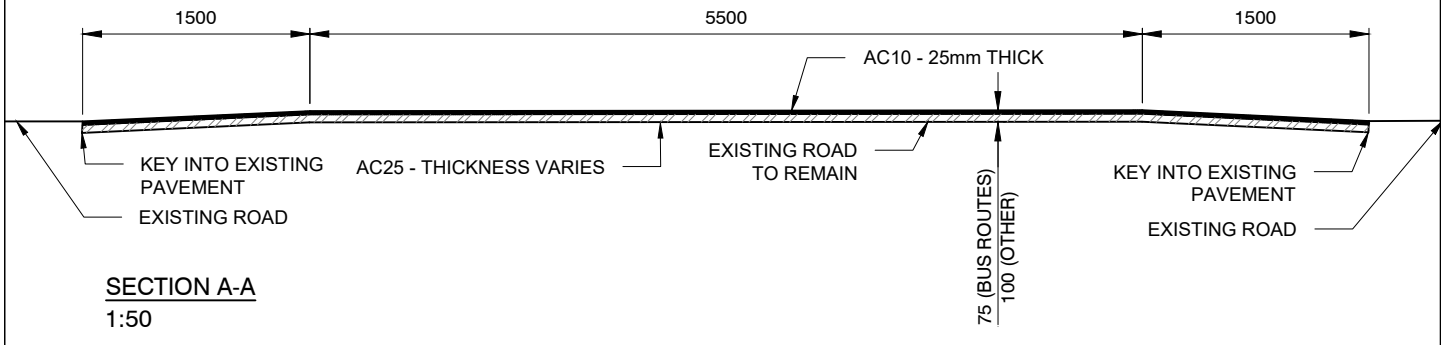

SECTION A-A
1:50

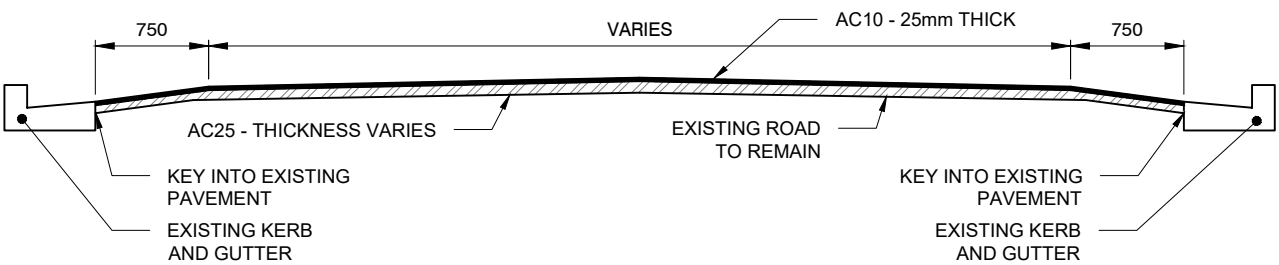

SECTION B-B
1:50

CITY OF SYDNEY

PCTC

RAISED PLATFORM - ASPHALT

ROADWAYS

Rev	D
Date	*01.12.19*
Approved	P S

Dwg No. 3.2.1