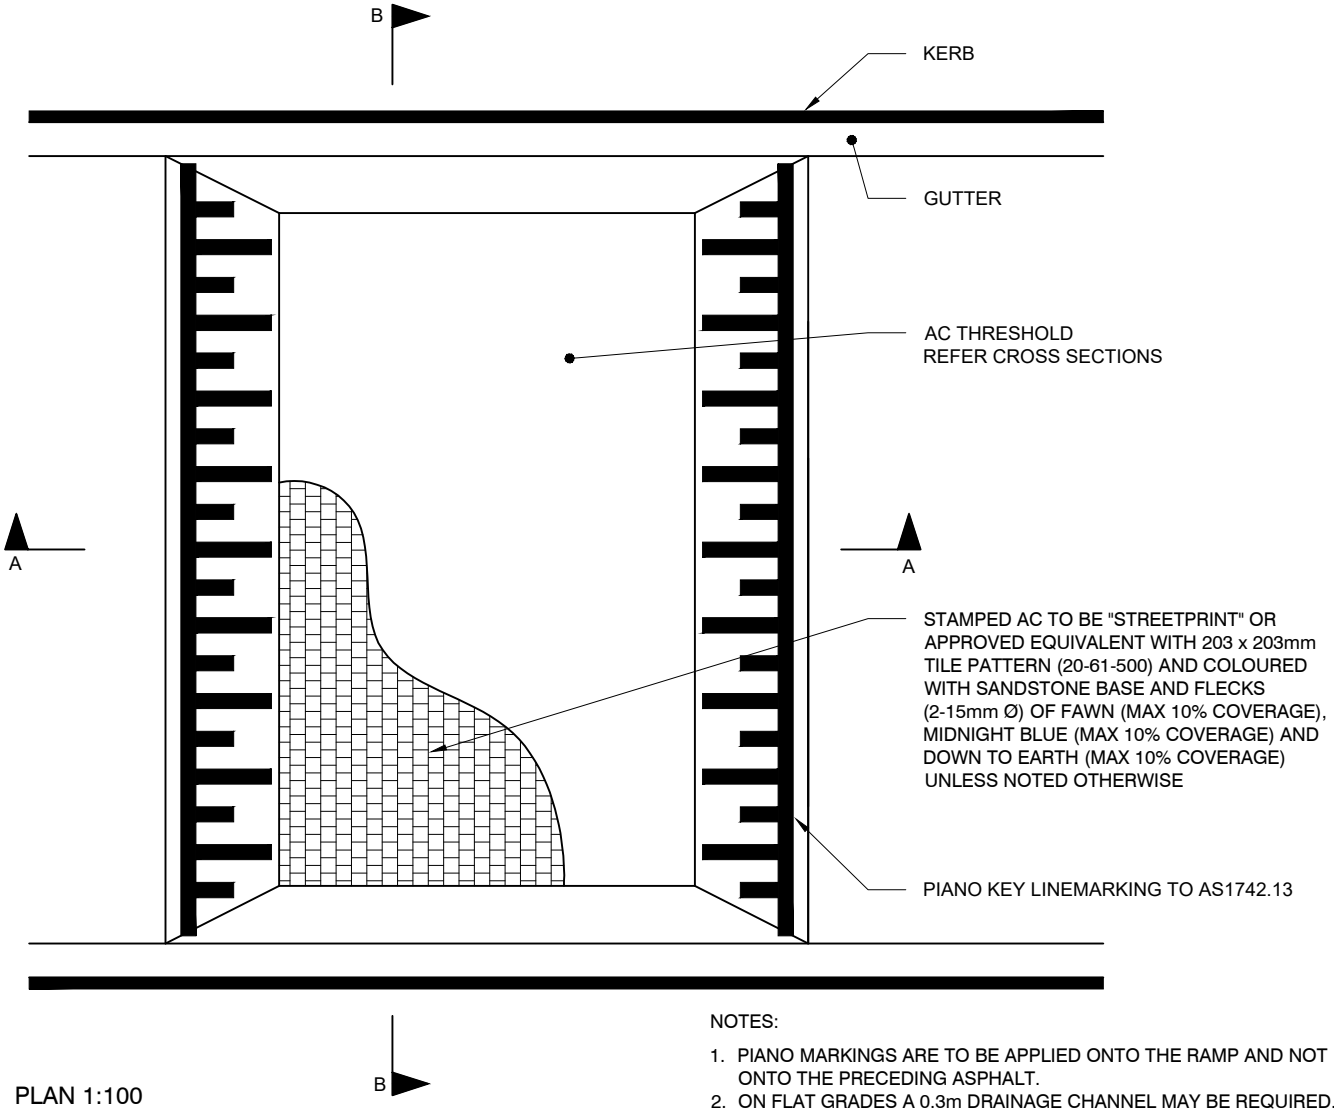


PLAN 1:100

NOTES:

1. PIANO MARKINGS ARE TO BE APPLIED ONTO THE RAMP AND NOT ONTO THE PRECEDING ASPHALT.
2. ON FLAT GRADES A 0.3m DRAINAGE CHANNEL MAY BE REQUIRED.
3. ALL DIMENSIONS IN MILLIMETRES UNLESS OTHERWISE STATED.

SECTION A-A

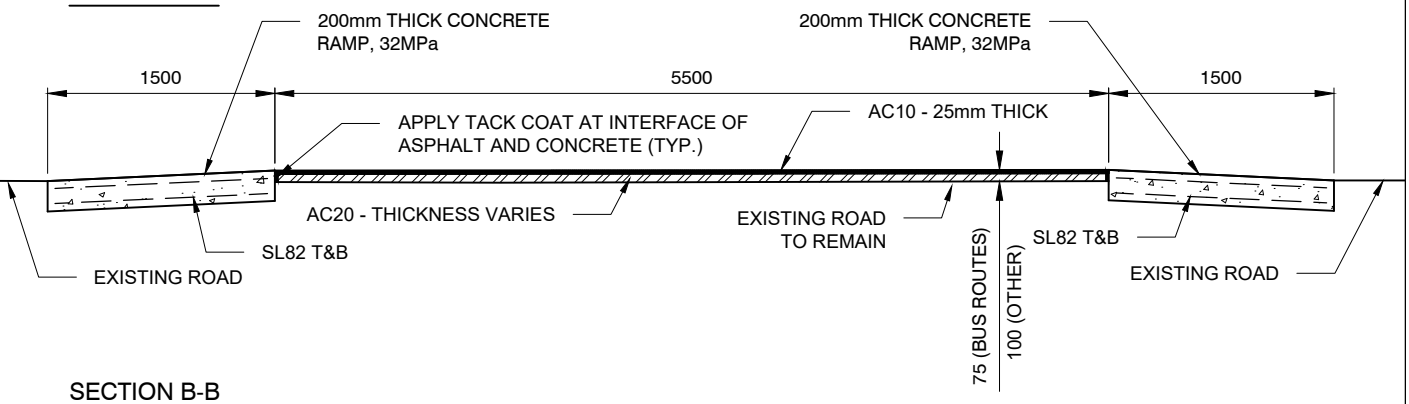


SECTION B-B

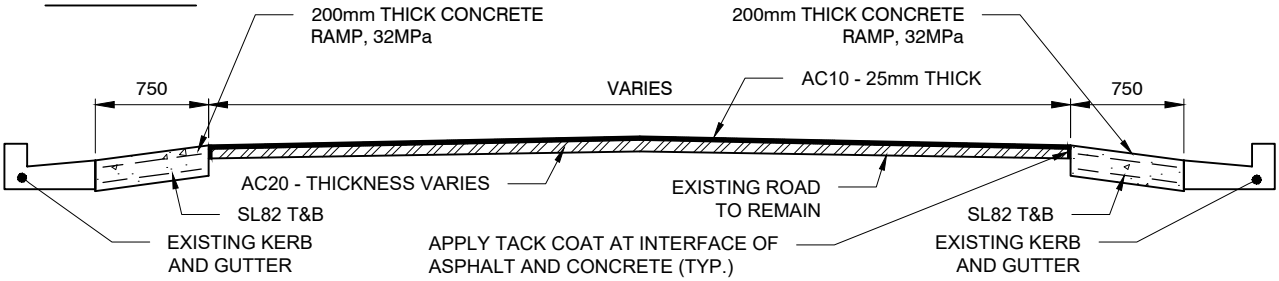


SECTION 1:50

CITY OF SYDNEY

PCTC

RAISED PLATFORM - ASPHALT WITH CONCRETE RAMPS

ROADWAYS

| | |
|---|---|
| **Rev** | D |
| **Date** | *01.12.19* |
| **Approved** | P S |

Dwg No. 3.2.4