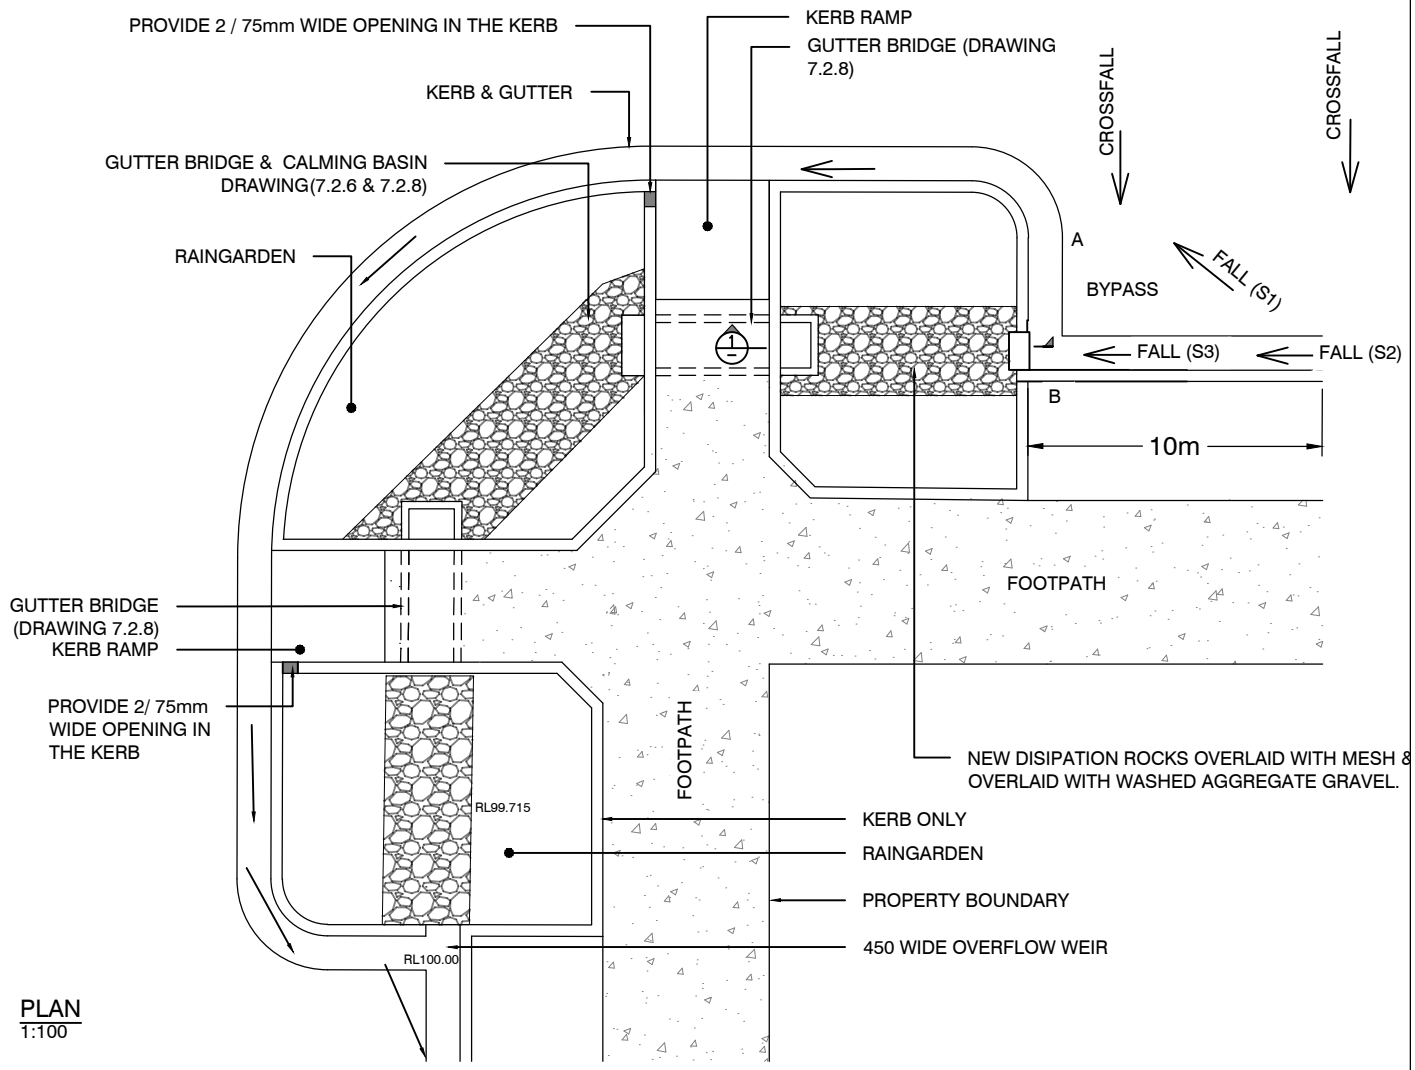

PLAN
1:100

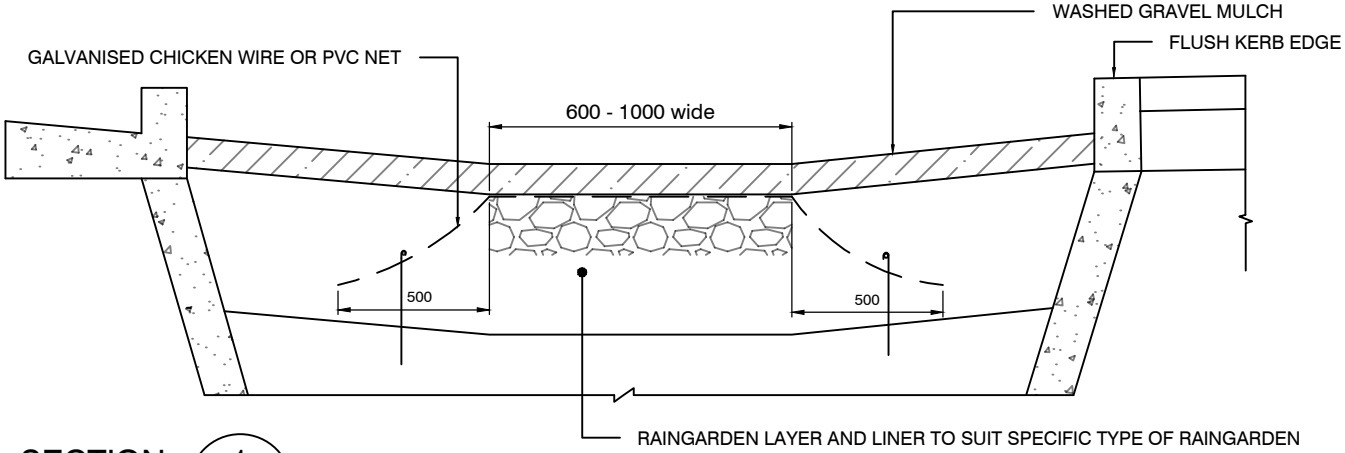

SECTION 1 / -
1:10

NOTE:
1 - THE SLOPE AND LEVELS SPECIFIED ON THE PLAN SHALL COMPLY WITH THE COMMENT BELOW:
i- S3 > S1 + 1%
ii- RL A > RL B + 0.05m
iii- THE CROSS FALL OF THE ROAD SHALL ALWAYS BE MAINTAINED TO BE TOWARDS THE KERB & GUTTER AND NOT LESS THAN 1.5%.
2 - THIS DRAWING IS A GENERAL GUIDELINE ONLY AND THE RAINGARDEN & SURROUNDINGS SHALL BE DESIGNED & CONSTRUCTED IN ACCORDANCE WITH SYDNEY STREET TECHNICAL SPECIFICATIONS PART A4.
3- THE ENTRY TO THE RAINGARDEN SHALL DESIGN IN ACCORDANCE WITH DRAWING #7.2.6.

NOTE: ALL DIMENSIONS IN MILLIMETRES UNLESS OTHERWISE STATED

CITY OF SYDNEY	RAINGARDENS / SWALE SYSTEM GENERAL ARRANGEMENT NO DRAINAGE IN VICINITY	DRAINAGE **Rev** D **Date** *01.12.19* **Approved** P S Dwg No. 7.2.15